FINAL SURVEY	NOTE BOOK	NO.
SURVEYED	BY	
PLOTTED		
TEMPLATE		
AREAS		
AREAS CHECKED		DATE

ORIGINAL SURVEY	NOTE BOOK	NO.
SURVEYED	BY	
PLOTTED		
TEMPLATE		
AREAS		
AREAS CHECKED		DATE

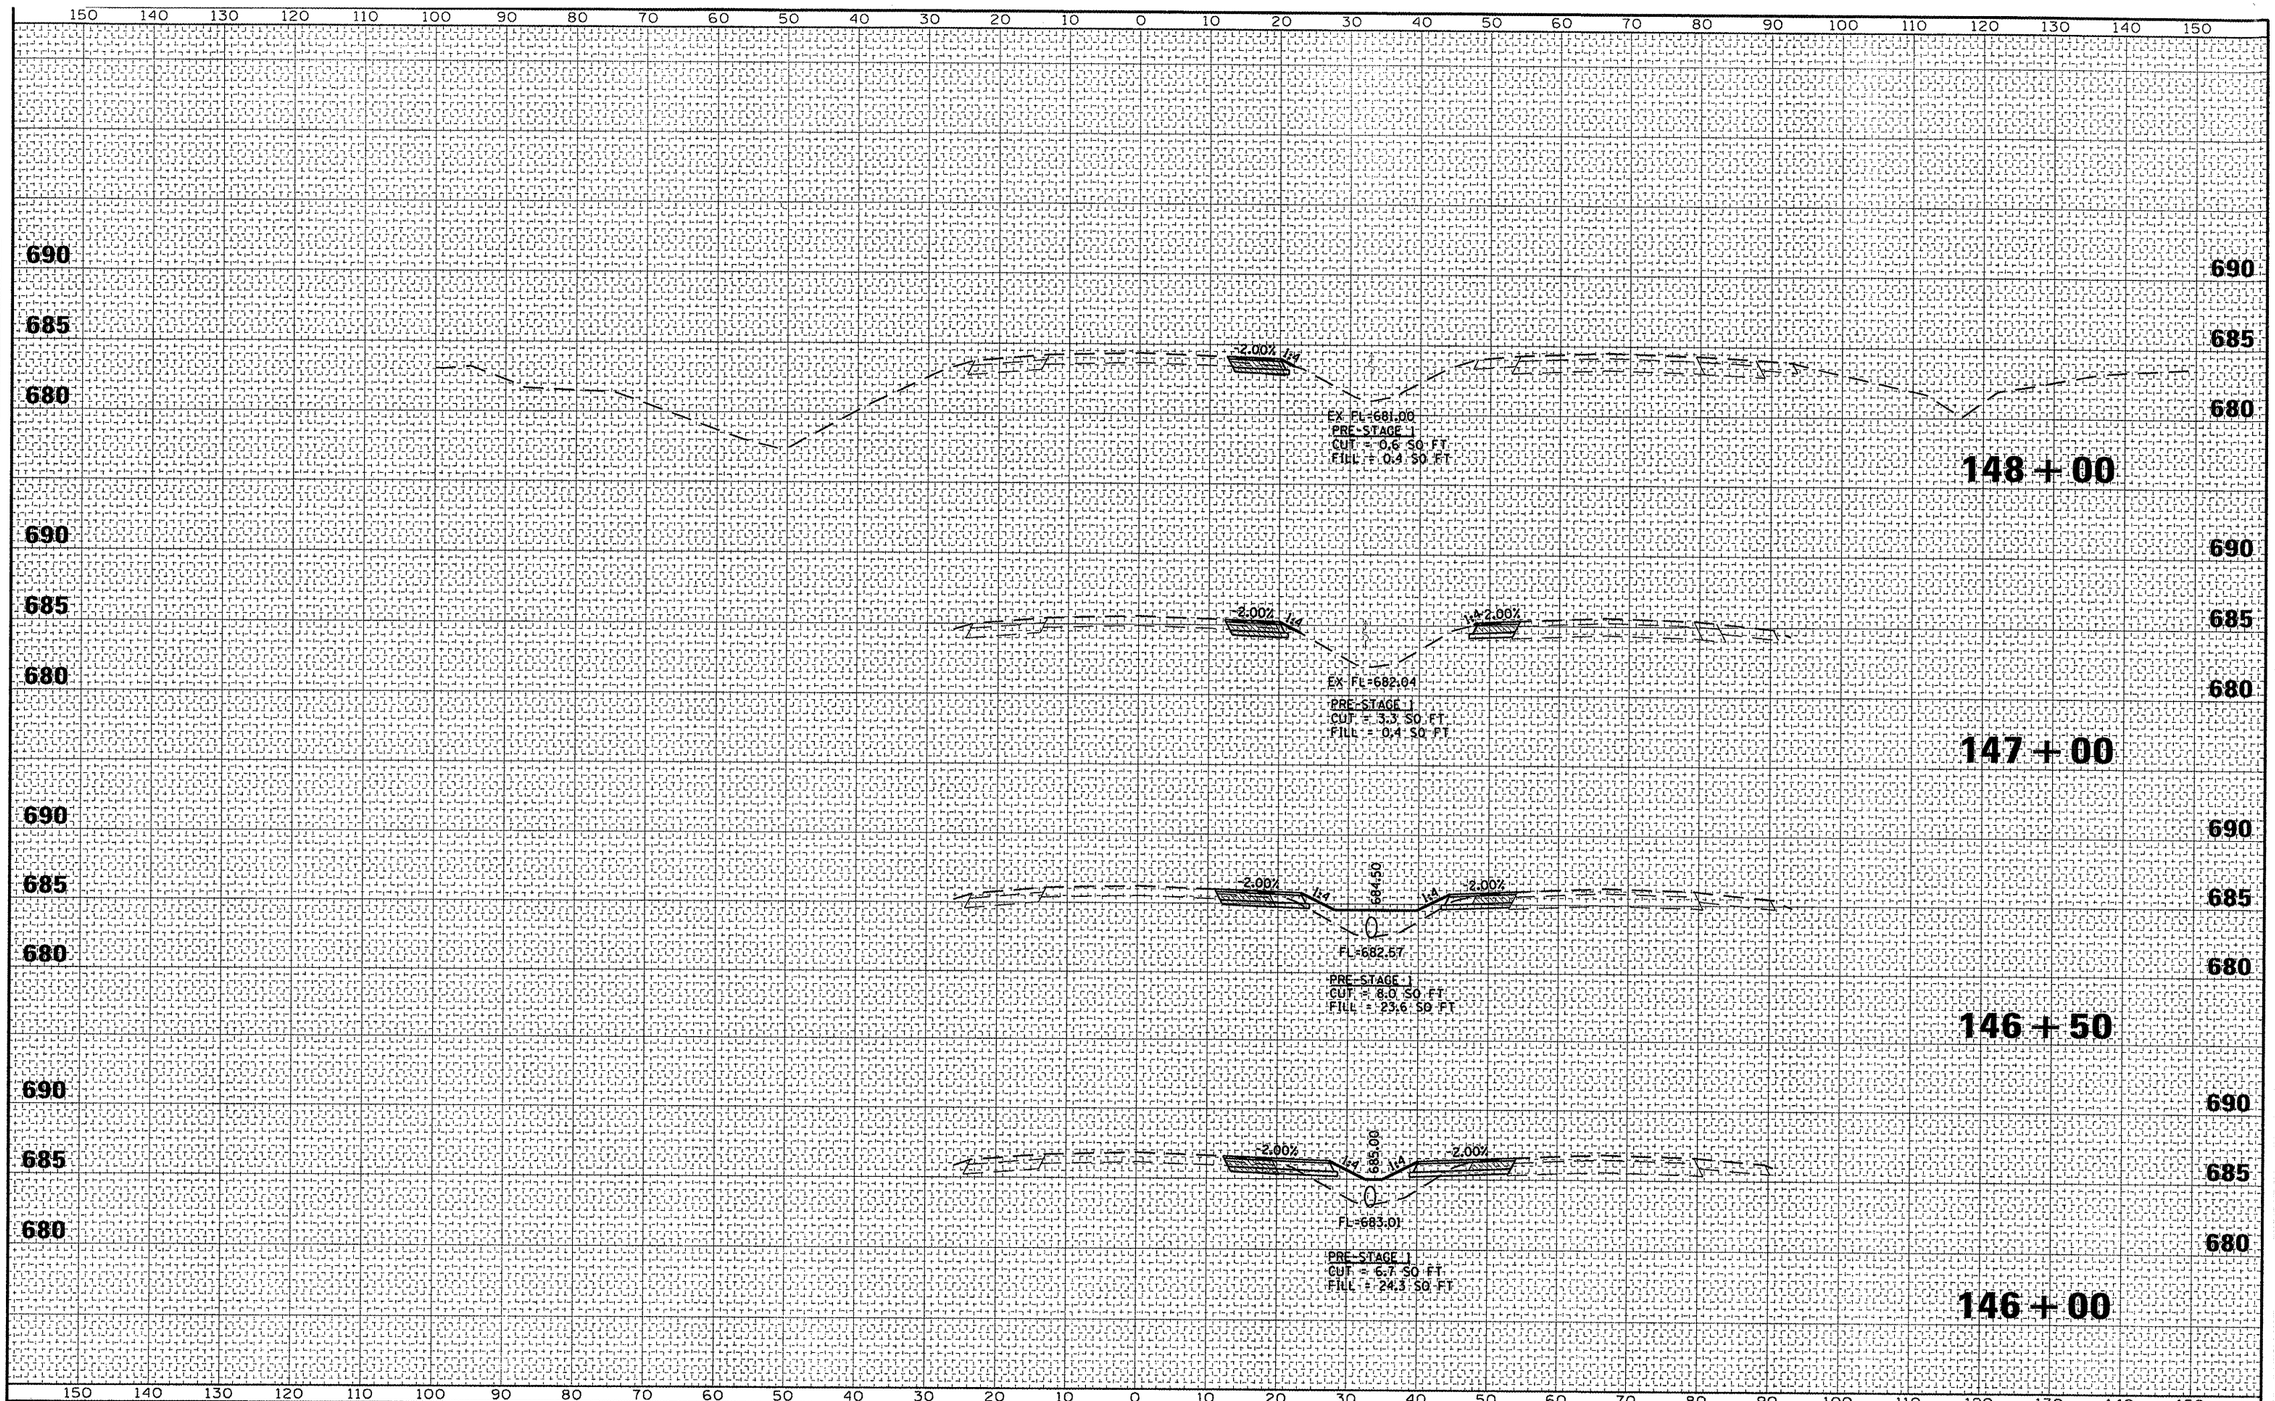

FILE NAME = F:\07files\070286\Phase2\CADD Sheets\D468691-sht-xssht-mpt_a.dgn	USER NAME = seb	DESIGNED -	REVISED -
		DRAWN -	REVISED -
	PLOT SCALE = 20.0000 ' / IN.	CHECKED -	REVISED -
	PLOT DATE = 12/7/2011	DATE -	REVISED -

STATE OF ILLINOIS
DEPARTMENT OF TRANSPORTATION

CROSS SECTIONS
MAINTENANCE OF TRAFFIC (PRE-STAGE 1)

SCALE: 1"=10'H 1"=5'V | SHEET NO. 4 OF 10 SHEETS | STA. 146+00 TO STA. 148+00

F.A.P. RTE.	SECTION	COUNTY	TOTAL SHEETS	SHEET NO.
310	(38B-2)IBR	MCDONOUGH	130	116

CONTRACT NO. 68691

ILLINOIS FED. AID PROJECT