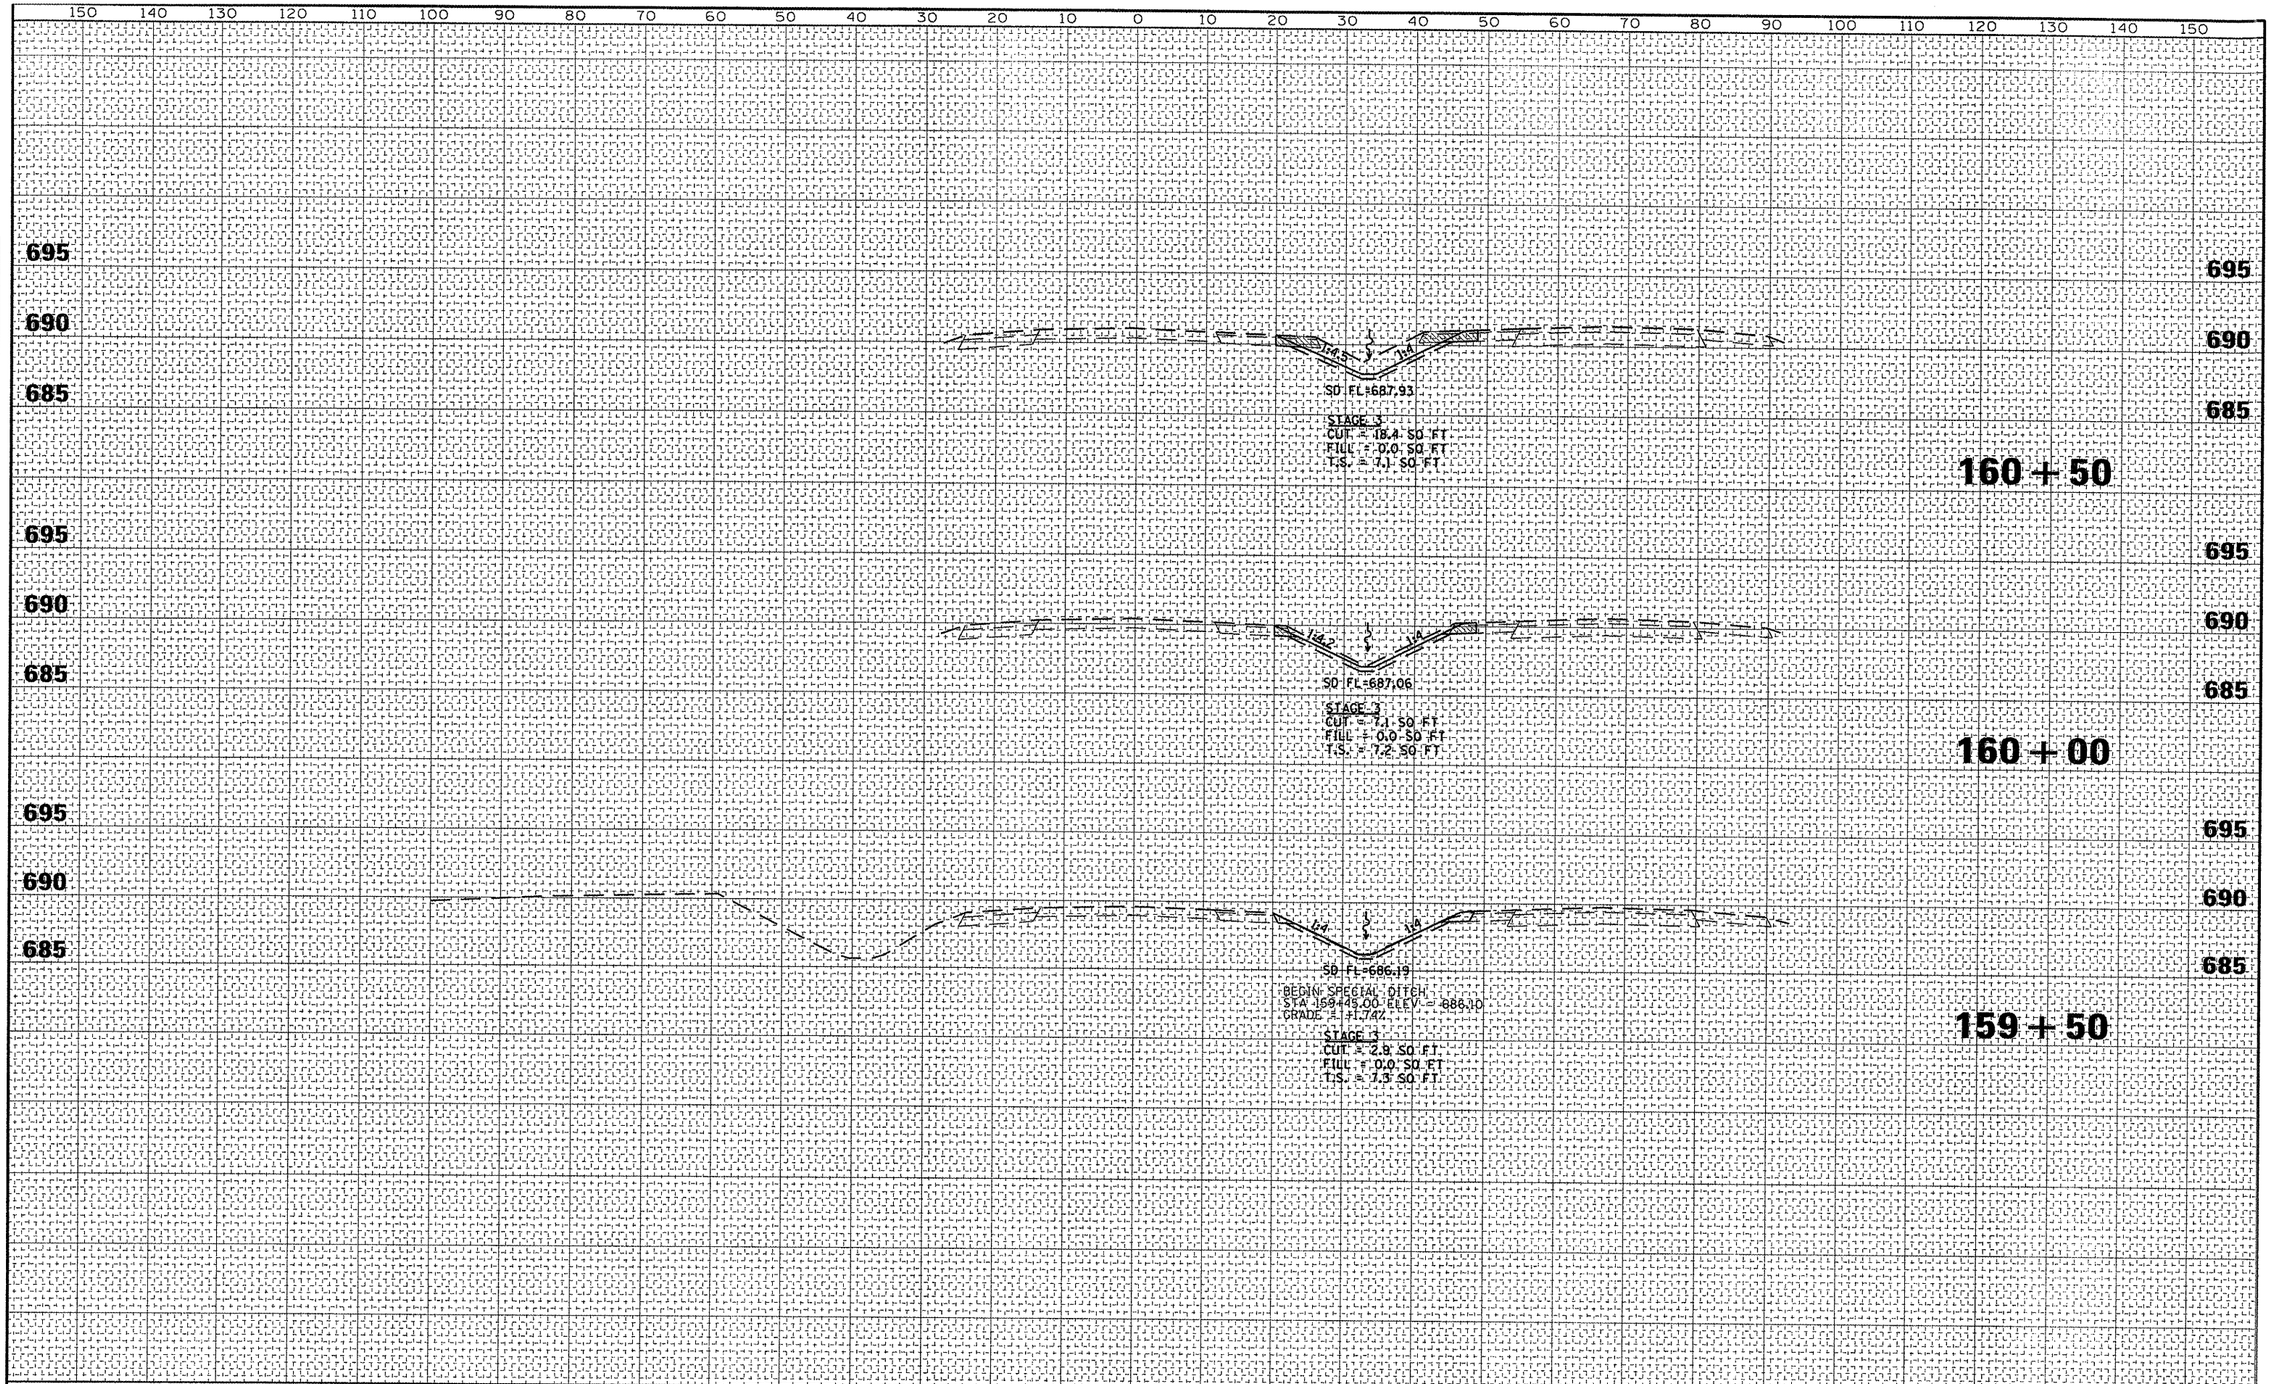

FINAL SURVEY	BY	DATE
SURVEYED		
PLOTTED		
TEMPLATE		
AREAS		
AREAS CHECKED		
NOTE BOOK NO.		

ORIGINAL SURVEY	BY	DATE
SURVEYED		
PLOTTED		
TEMPLATE		
AREAS		
AREAS CHECKED		
NOTE BOOK NO.		

FILE NAME = p:\07files\070286\phase2\cadd sheets\0468691-sht-ssht-mot_b.dgn	USER NAME = seb	DESIGNED -
		DRAWN -
	PLOT SCALE = 20.0000 ' / IN.	CHECKED -
	PLOT DATE = 12/7/2011	DATE -

REVISED -
REVISED -
REVISED -
REVISED -

STATE OF ILLINOIS
DEPARTMENT OF TRANSPORTATION

CROSS SECTIONS
MAINTENANCE OF TRAFFIC (STAGE 3)

SCALE: 1"=10'H 1"=5'V | SHEET NO. 5 OF 8 SHEETS | STA. 159+50 TO STA. 160+50

F.A.P. RTE.	SECTION	COUNTY	TOTAL SHEETS	SHEET NO.
310	(38B-2)BR	MCDONOUGH	130	127

CONTRACT NO. 68691

ILLINOIS FED. AID PROJECT