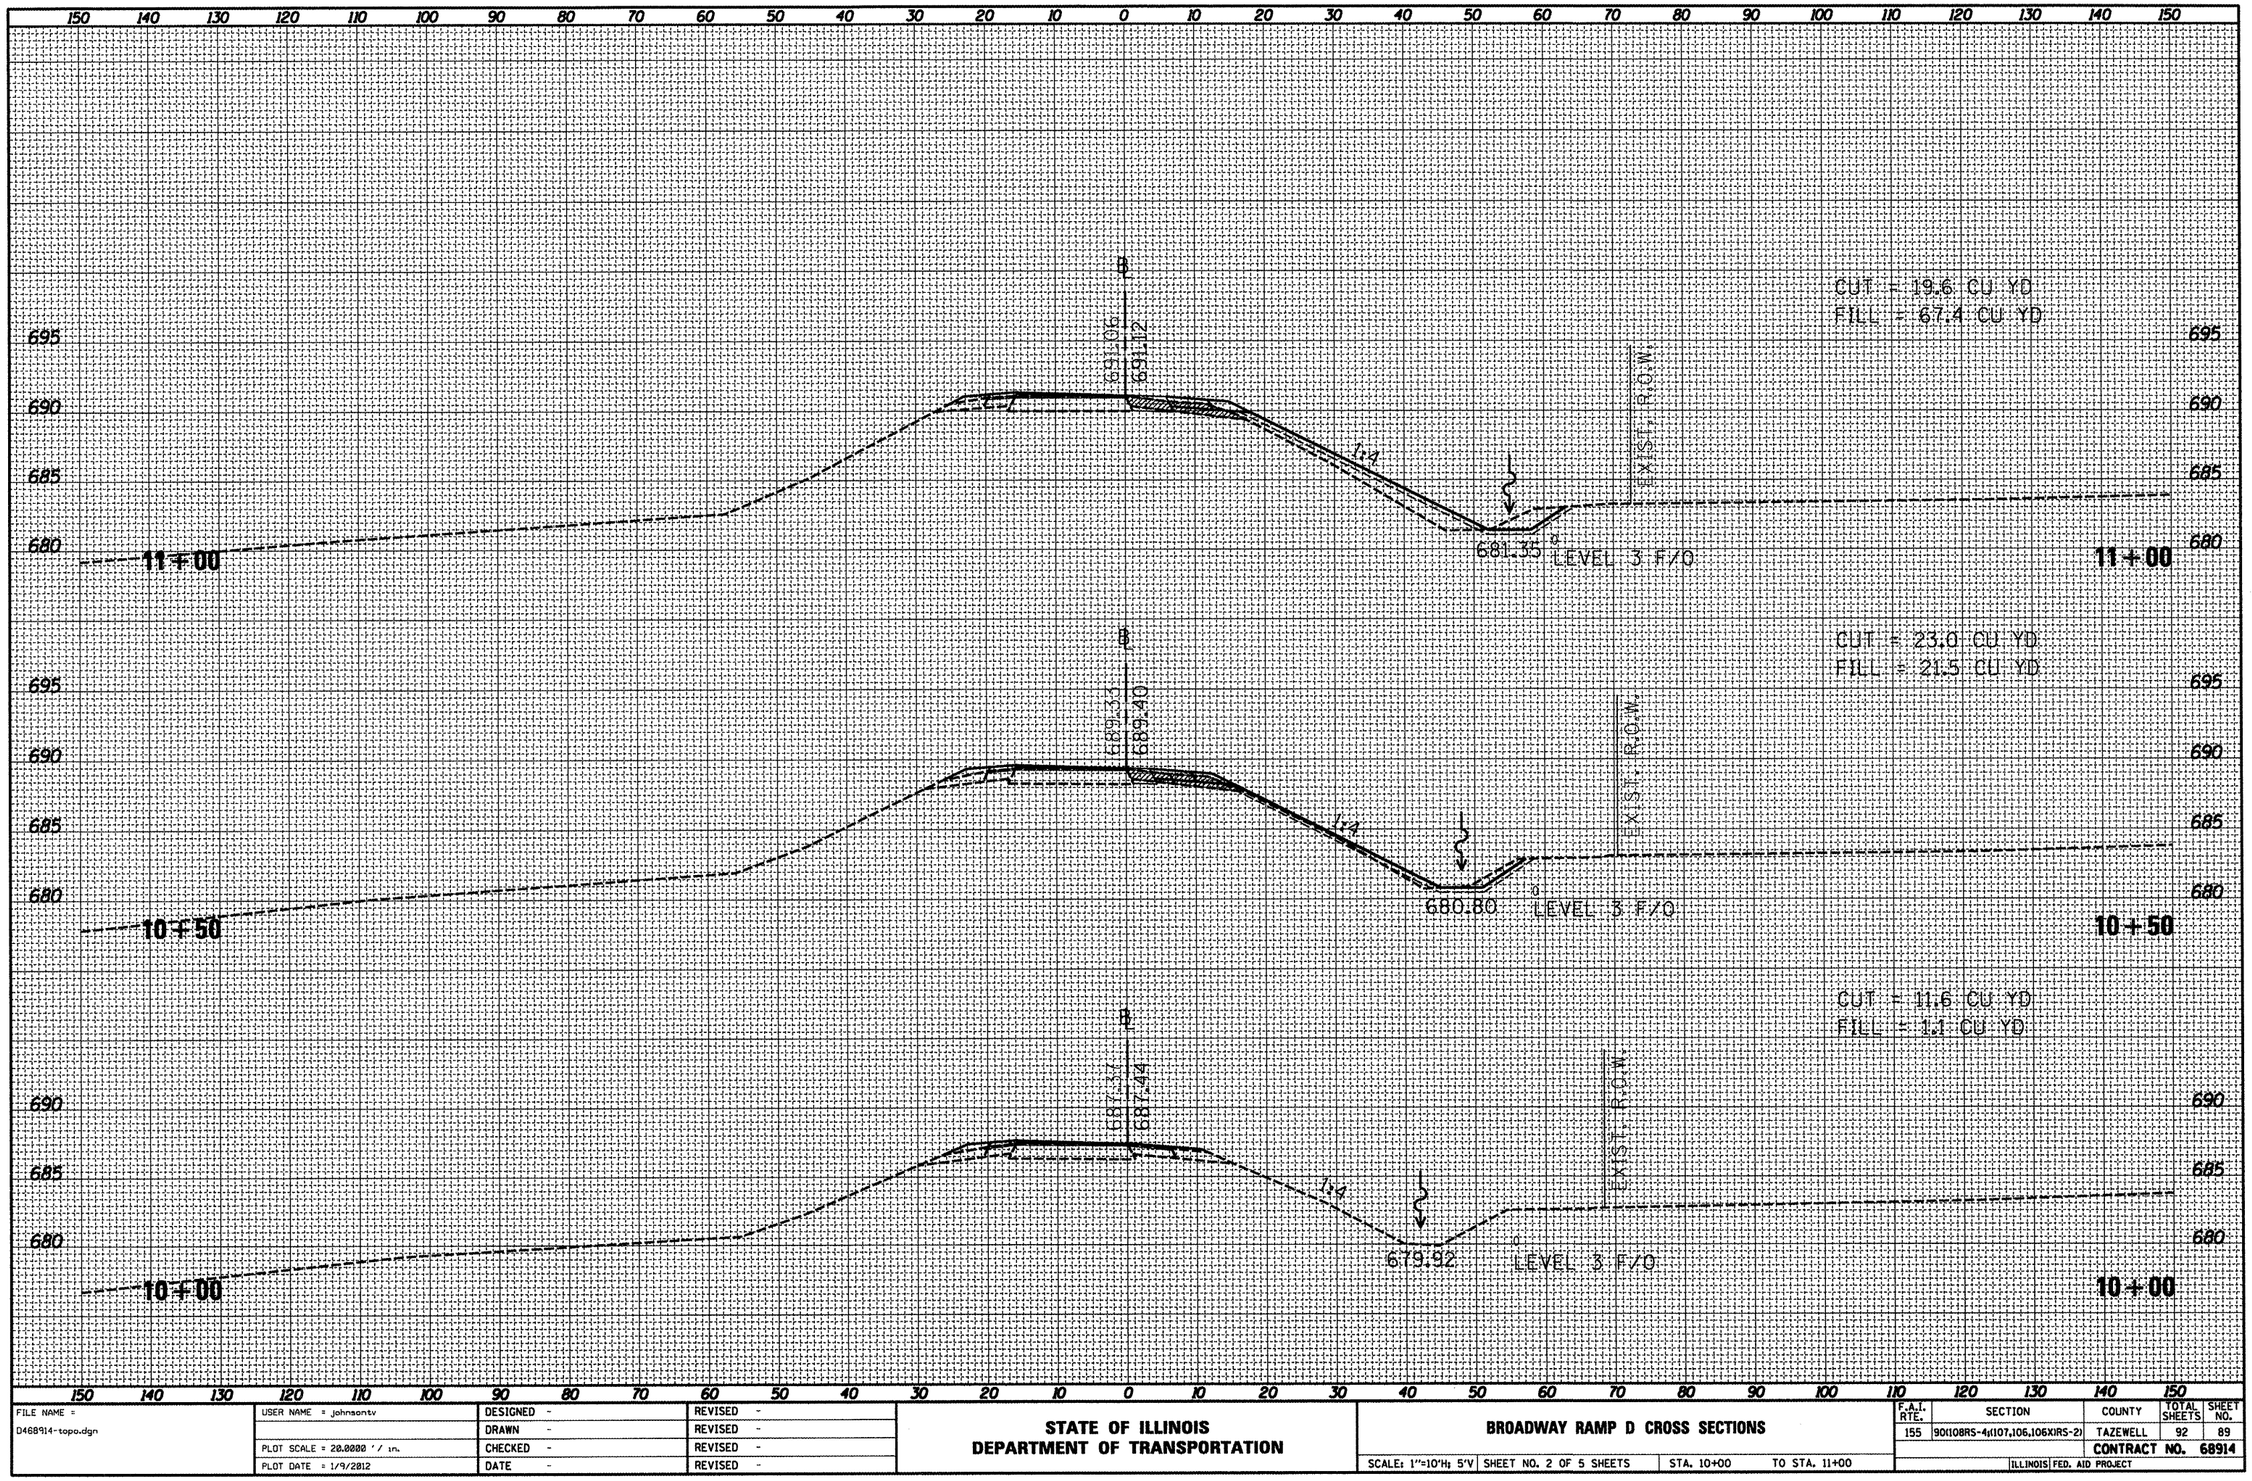

FINAL SURVEY	SURVEYED	BY	DATE
NOTE BOOK	PLOTTED		
NO.	DRAWN / ALT. AREAS		
	AREAS CHECKED		

ORIGINAL SURVEY	SURVEYED	BY	DATE
NOTE BOOK	PLOTTED		
NO.	DRAWN / ALT. AREAS		
	AREAS CHECKED		

FILE NAME = D468914-topo.dgn	USER NAME = johnsontv	DESIGNED -	REVISED -
		DRAWN -	REVISED -
	PLOT SCALE = 20.0000 ' / in.	CHECKED -	REVISED -
	PLOT DATE = 1/9/2012	DATE -	REVISED -

STATE OF ILLINOIS
DEPARTMENT OF TRANSPORTATION

BROADWAY RAMP D CROSS SECTIONS

SCALE: 1"=10'H; 5'V | SHEET NO. 2 OF 5 SHEETS | STA. 10+00 | TO STA. 11+00

F.A.I. RTE.	SECTION	COUNTY	TOTAL SHEETS	SHEET NO.
155	90108RS-4(107,106,106)RS-2)	TAZEWELL	92	89
		CONTRACT NO. 68914		
	ILLINOIS FED. AID PROJECT			