Location 3 S.N. 102–0007 Information Only

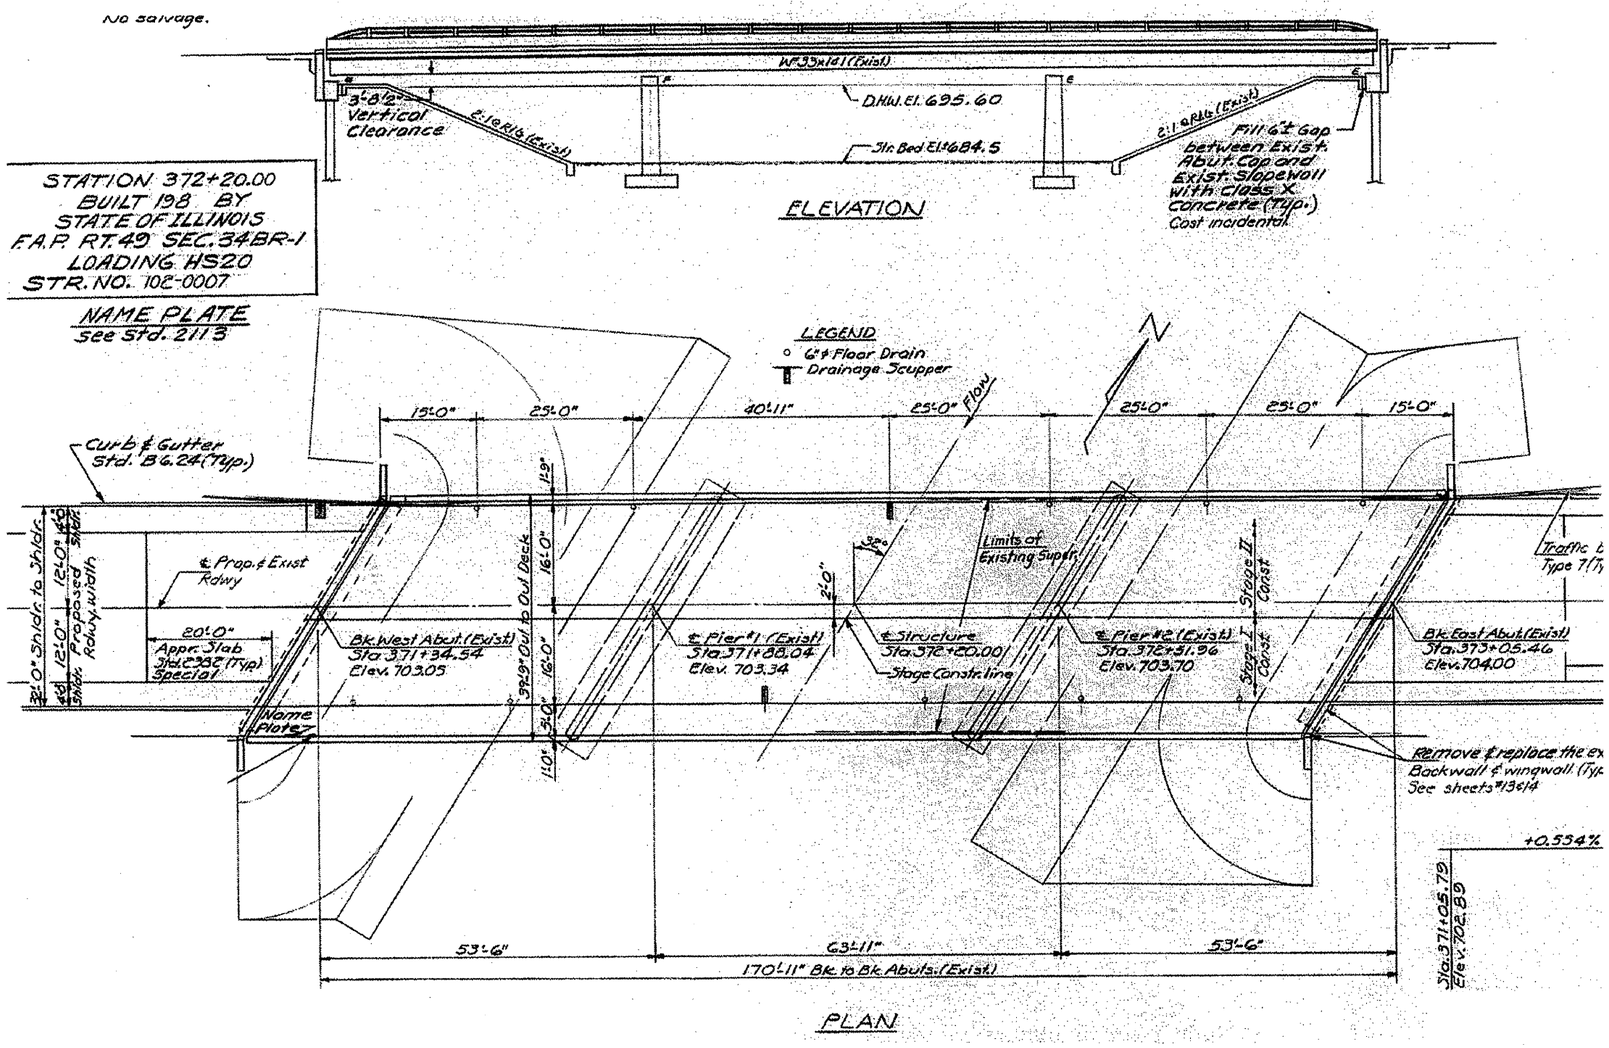

FILE NAME = 68A62 Metalizeu.dgn	USER NAME = AdadeGA	DESIGNED -	REVISED -	STATE OF ILLINOIS DEPARTMENT OF TRANSPORTATION	SCALE: ____ SHEET ___ OF ___ SHEETS STA. ____ TO STA. ____
		DRAWN -	REVISED -		
	PLOT SCALE = 1.9287 ' / in.	CHECKED -	REVISED -		
	PLOT DATE = 12/29/2011	DATE -	REVISED -		

F.A. RTE.	SECTION	COUNTY	TOTAL SHEETS	SHEET NO.
Var.	04 Metalizing 2012	Marshall-Woodford	21	12
		CONTRACT NO. 68A62		
		ILLINOIS FED. AID PROJECT		