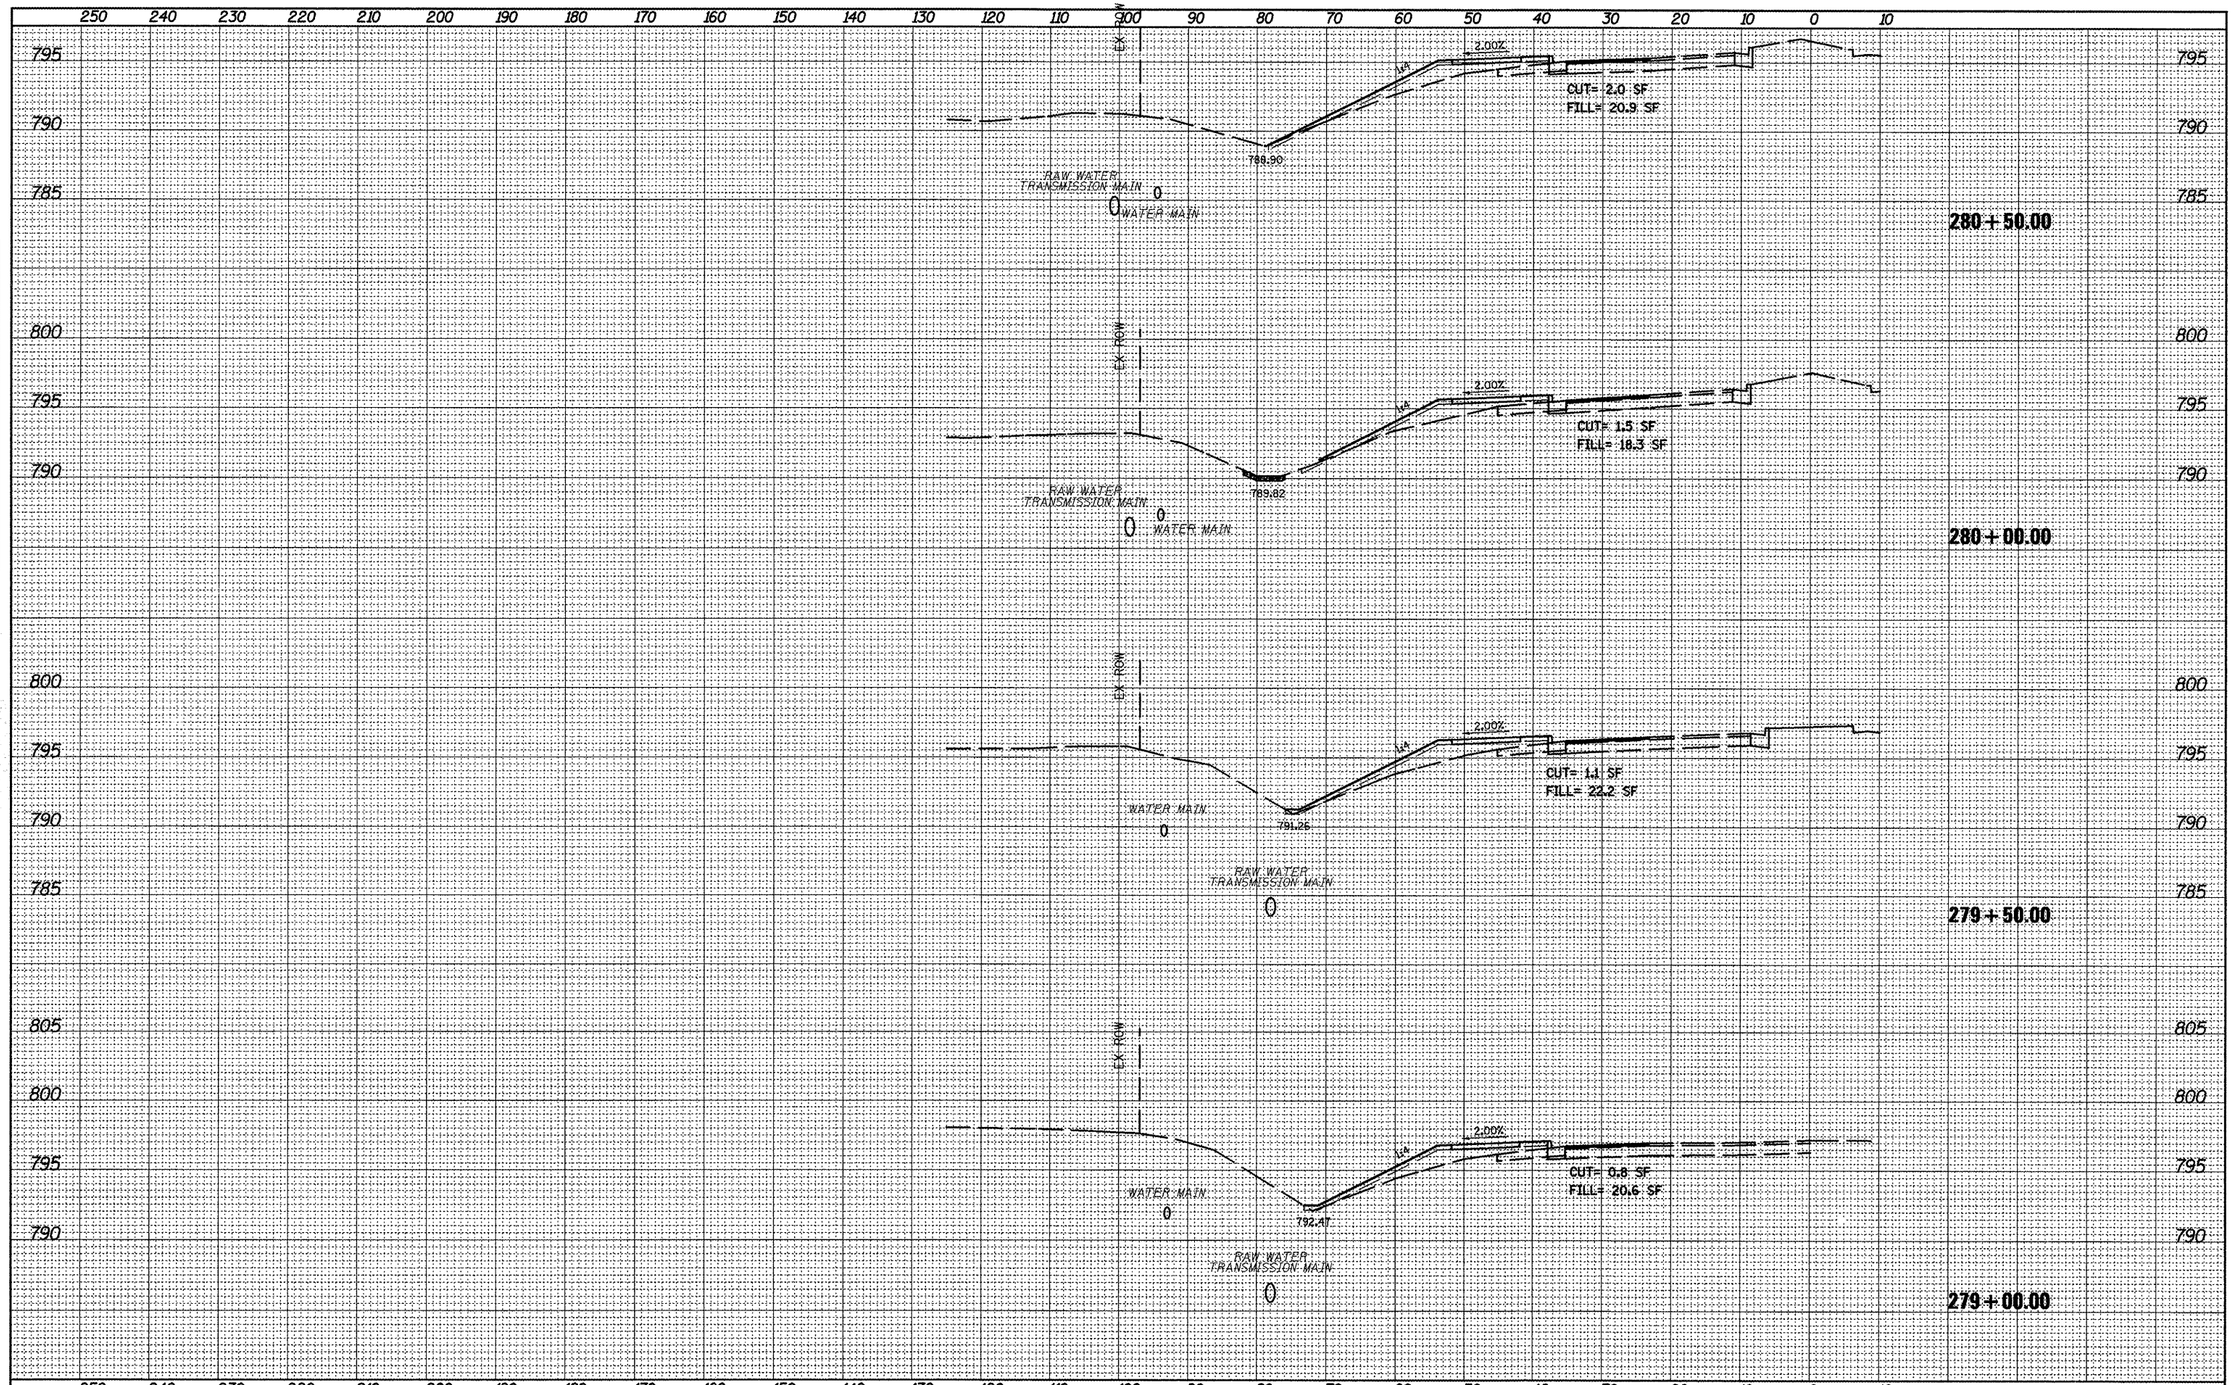

FILE NAME = D412345-sht-details.dgn	USER NAME = boyermj	DESIGNED -	REVISED -
		DRAWN -	REVISED -
	PLOT SCALE = 20.0913 ' / in.	CHECKED -	REVISED -
	PLOT DATE = 12/15/2011	DATE -	REVISED -

STATE OF ILLINOIS
DEPARTMENT OF TRANSPORTATION

CROSS SECTIONS

SCALE: | SHEET OF SHEETS | STA. 279+00.00 TO STA. 280+50.00

F.A.P. RTE.	SECTION	COUNTY	TOTAL SHEETS	SHEET NO.
399	(35,36)N-1	TAZEWELL	60	58

CONTRACT NO. 68A66

ILLINOIS FED. AID PROJECT