SEC. 10, T19N, R10E, 3RD P.M.

SEC. 11, T19N, R10E, 3RD P.M.

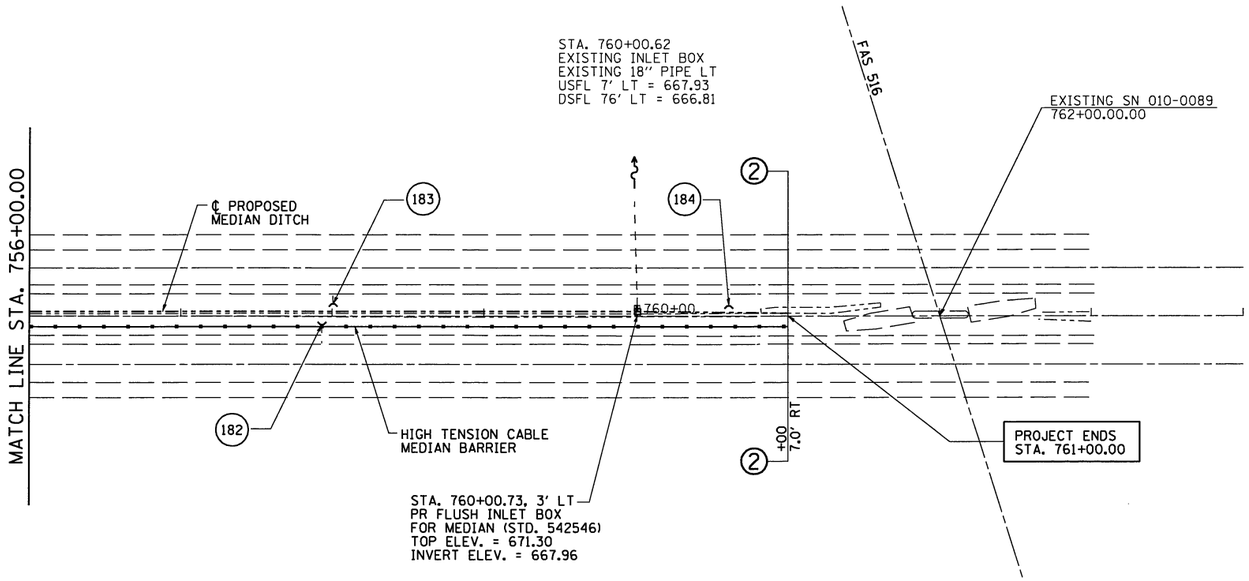

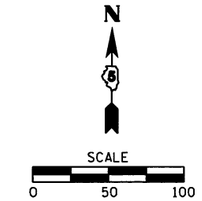

(#) INDICATES PIPE UNDERDRAINS, 4" (SPECIAL)
SEE SCHEDULE

MEDIAN INLET BOX REMOVAL
STA. 760+00.62 1 EACH
(SEE SCHEDULE)

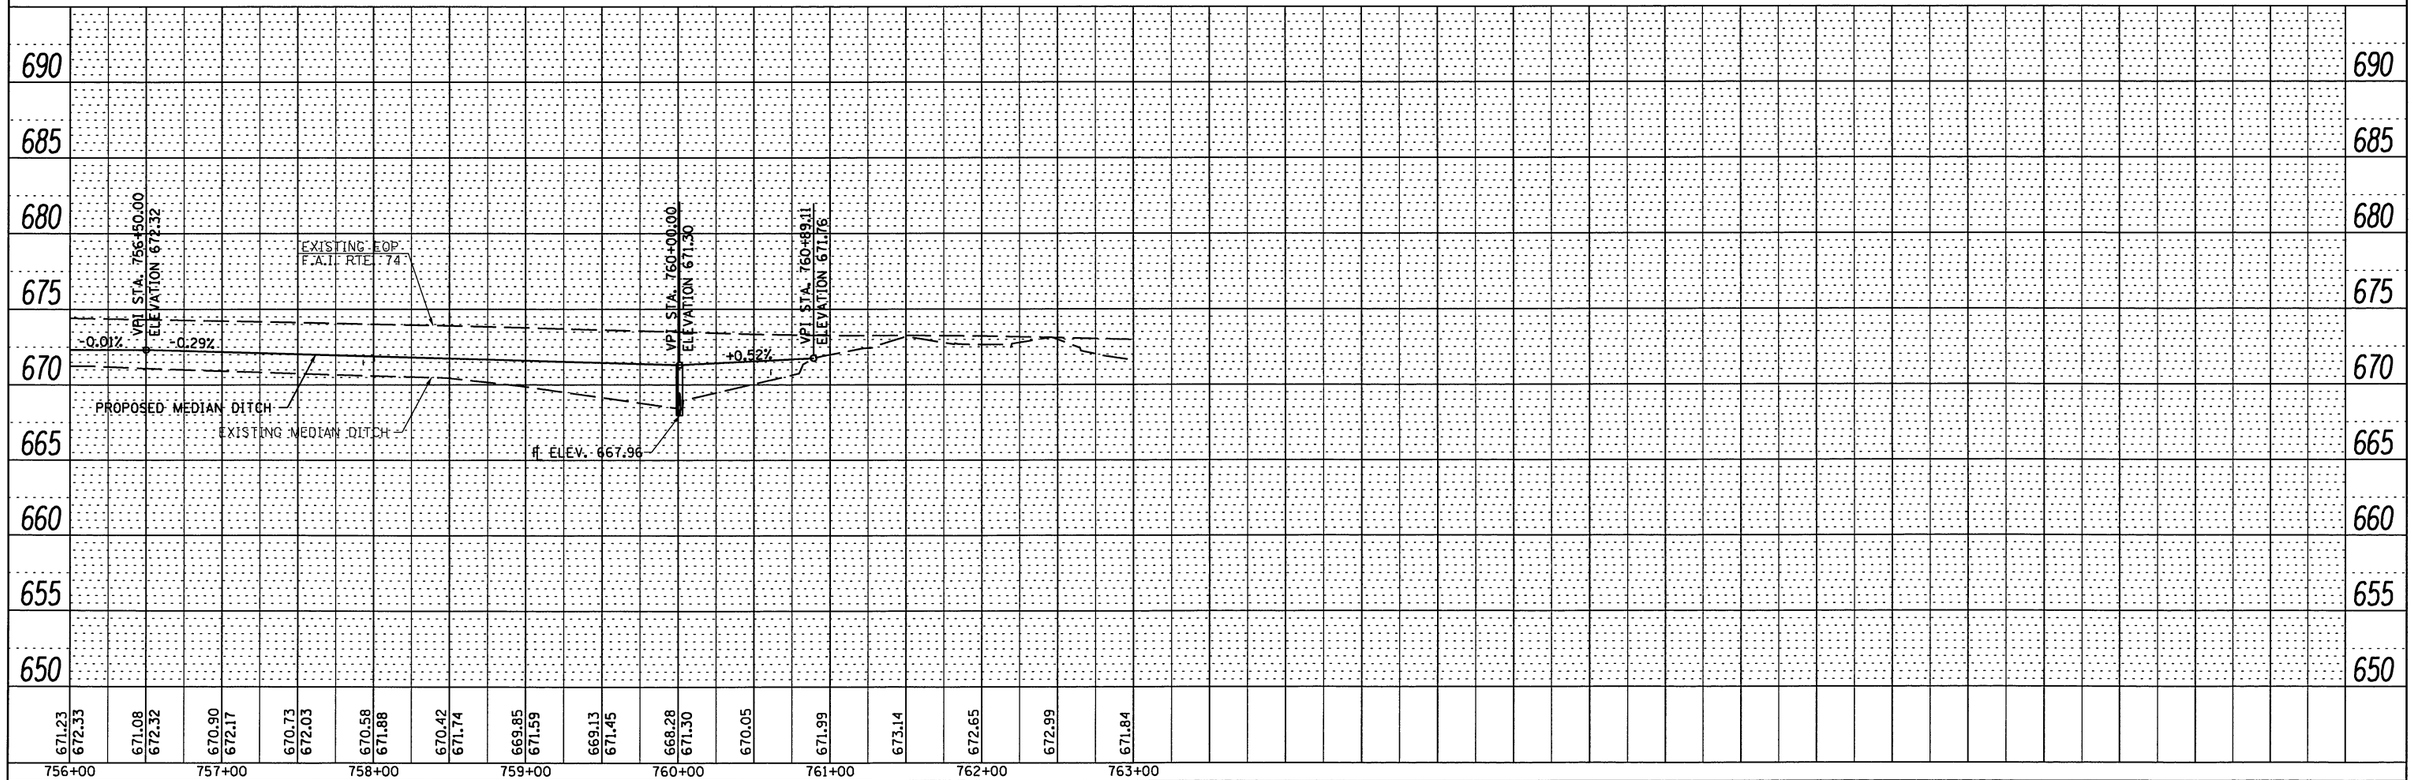

FILE NAME = $FILEL$	USER NAME = $USER$	DESIGNED -	REVISED -
		DRAWN -	REVISED -
	PLOT SCALE = $SCALE$	CHECKED -	REVISED -
	PLOT DATE = $DATE$	DATE -	REVISED -

STATE OF ILLINOIS
DEPARTMENT OF TRANSPORTATION

PLAN & PROFILE
F.A.I. 74

SCALE: | SHEET NO. 23 OF 23 SHEETS | STA. 756+00 TO STA. 761+00

F.A.I. RTE.	SECTION	COUNTY	TOTAL SHEETS	SHEET NO.
74	HSIP FY2012-1	CHAMPAIGN	160	31
		CONTRACT NO. 70956		
		ILLINOIS FED. AID PROJECT		

PLAN
SURVEYED ___ PLOTTED ___ ALIGNMENT CHECKED RT. OF WAY CHECKED
NOTE BOOK ___ NO. ___ CADD FILE NAME ___
BY | DATE

PROFILE
SURVEYED ___ PLOTTED ___ GRADES CHECKED BLDG. NOTED STRUCTURE NOTATIONS CHKD
NOTE BOOK ___ NO. ___
BY | DATE