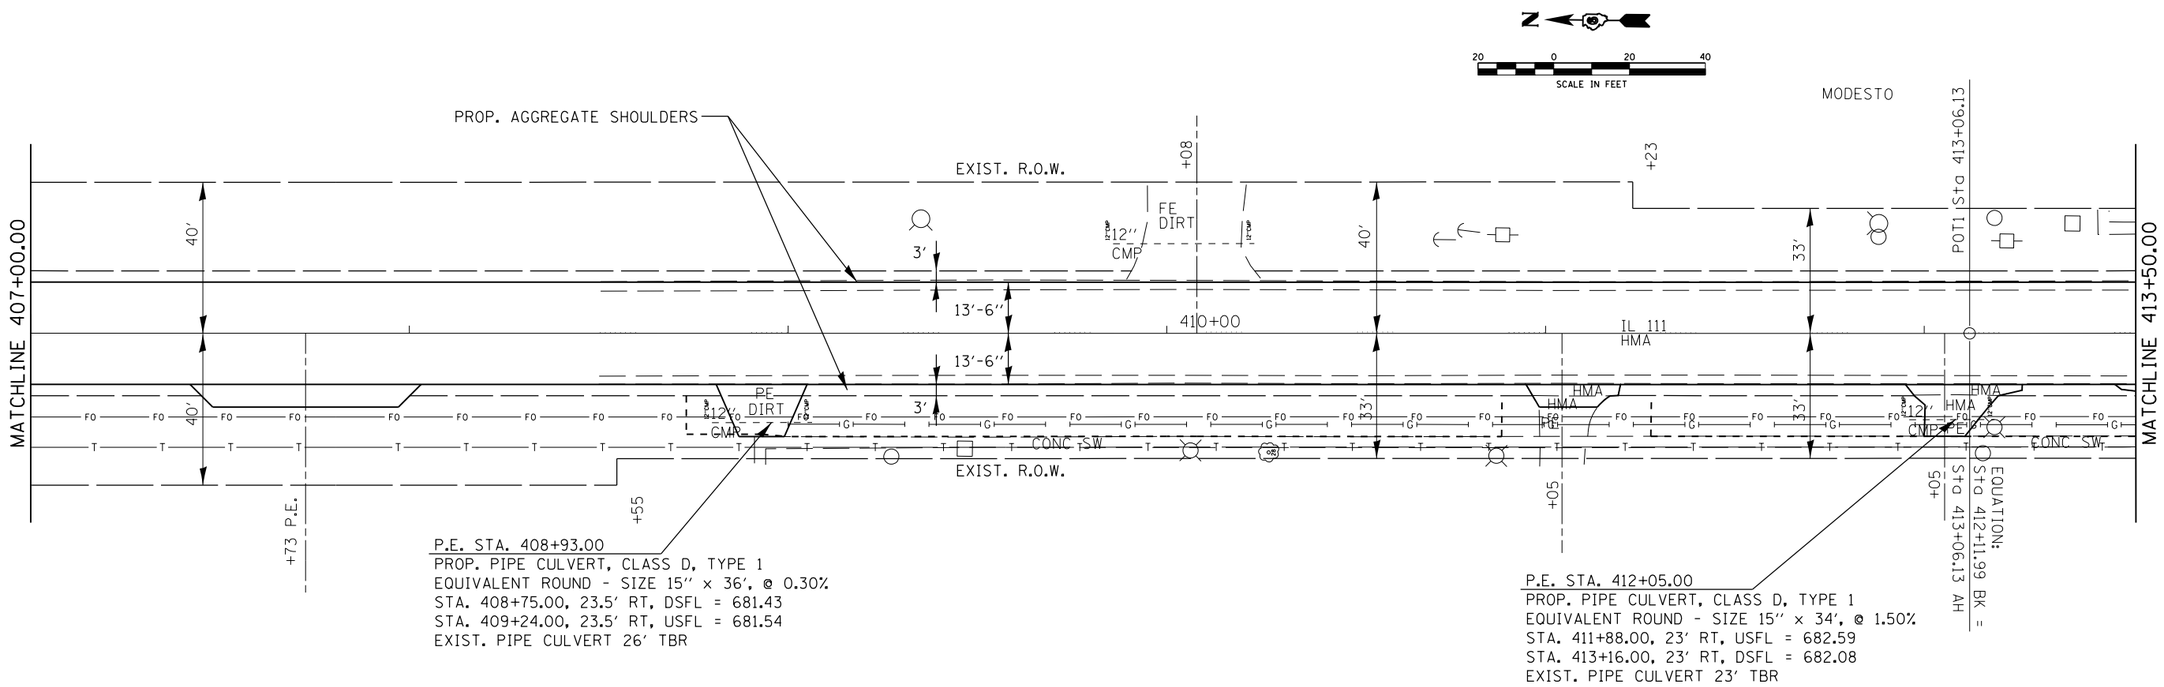

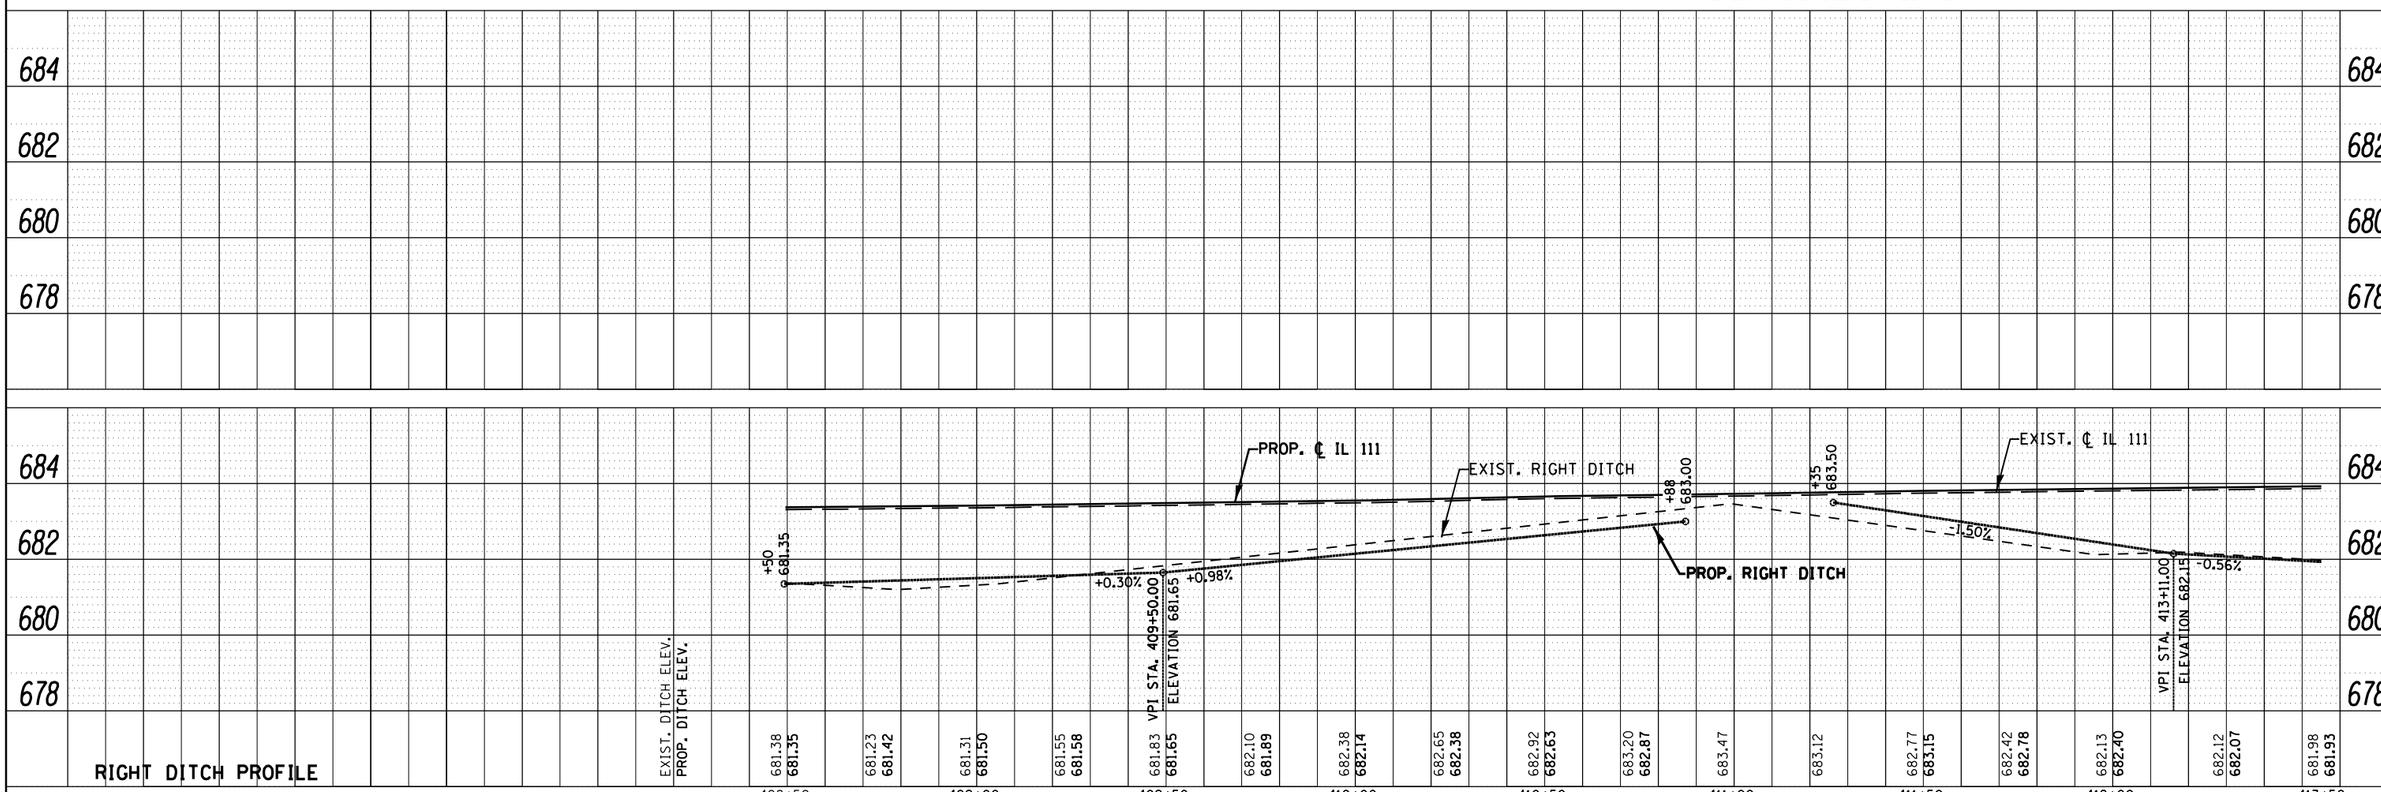

PLAN		BY	DATE
SURVEYED			
PLOTTED			
ALIGNMENT CHECKED			
RT. OF WAY CHECKED			
CADD FILE NAME			
NOTE BOOK NO.			

PROFILE		BY	DATE
SURVEYED			
PLOTTED			
GRADES CHECKED			
BM. NOTED			
STRUCTURE NOTAT'NS CHK'D			
NOTE BOOK NO.			

FILE NAME = c:\pw_work\pwidot\sparksgw\d0264327\D672E48-sht-pln_pro 2.dgn	USER NAME = sparksgw	DESIGNED -	REVISED -
		CHECKED -	REVISED -
	PLOT SCALE = 40.0000 ' / in.	DRAWN -	REVISED -
	PLOT DATE = Dec-22-2011 10:23:22AM	CHECKED -	REVISED -

STATE OF ILLINOIS
DEPARTMENT OF TRANSPORTATION

PLAN & PROFILE SHEET

SCALE: | SHEET OF SHEETS | STA. TO STA.

F.A.P. RTE.	SECTION	COUNTY	TOTAL SHEETS	SHEET NO.
608	120RS-2 & 121RS-4	MACOUPIN	69	27

CONTRACT NO. 72E48

ILLINOIS FED. AID PROJECT