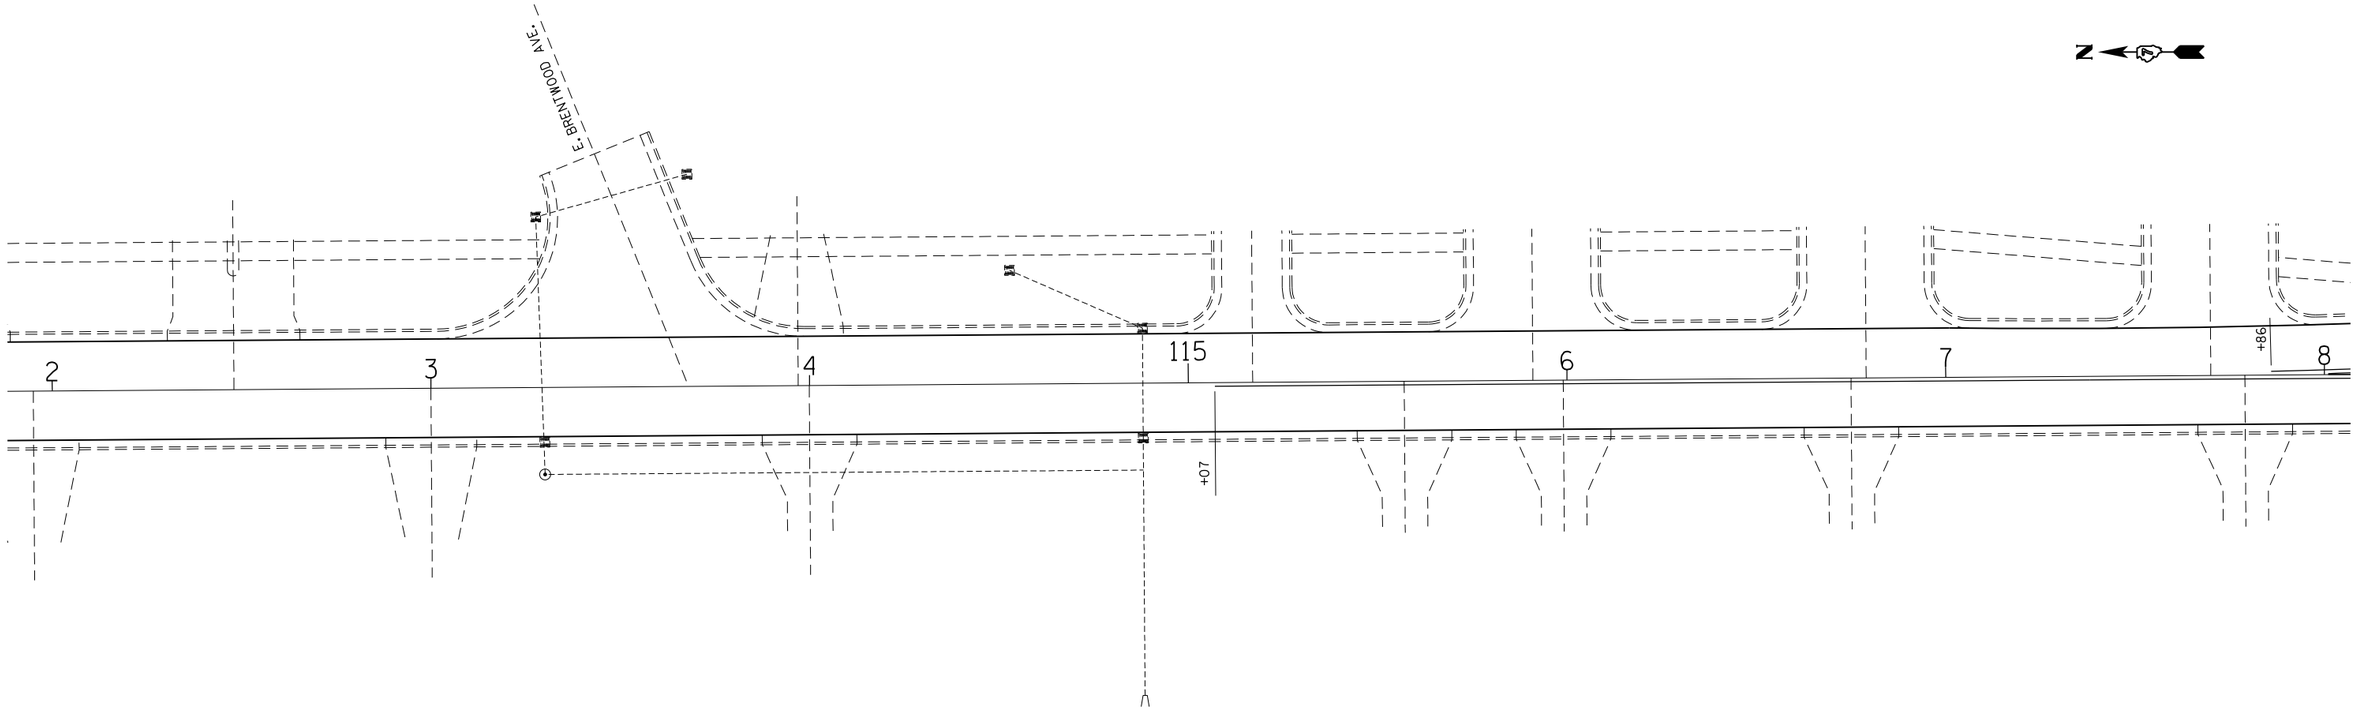

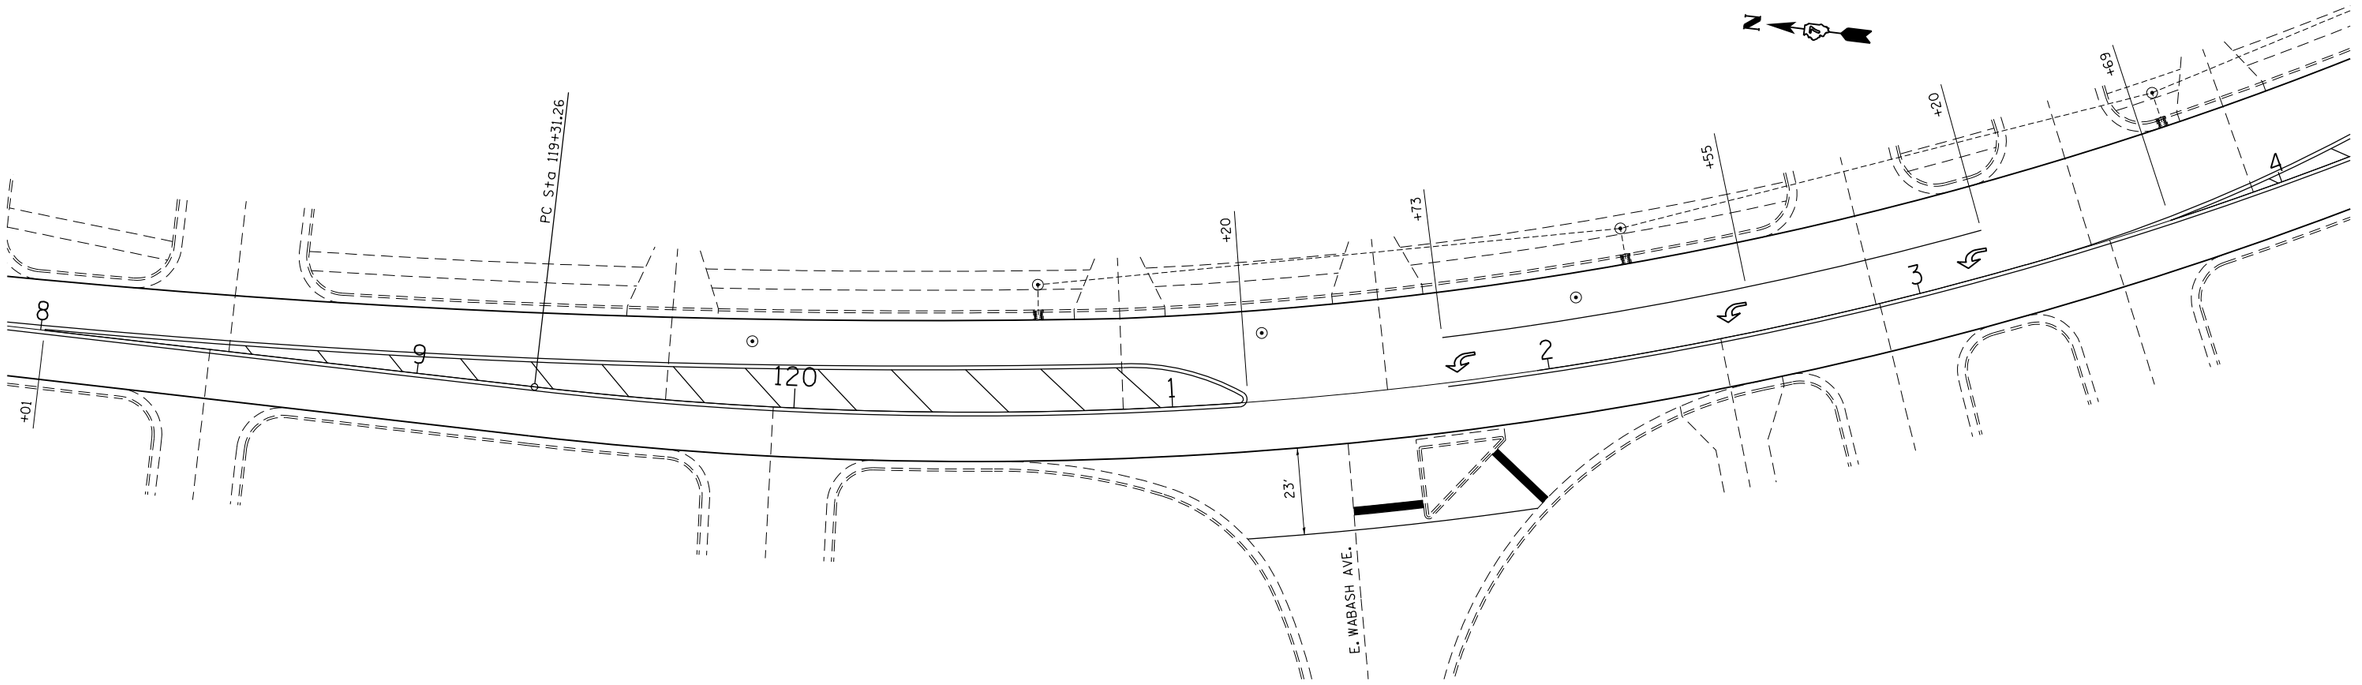

FILE NAME = $FILEL$	USER NAME = $USER$	DESIGNED -	REVISED -	**STATE OF ILLINOIS DEPARTMENT OF TRANSPORTATION**	**PLAN**			F.A.P. RTE.	SECTION	COUNTY	TOTAL SHEETS	SHEET NO.
		DRAWN -	REVISED -					95	7Z RS-2	EFFINGHAM	14	7
	PLOT SCALE = $SCALE$	CHECKED -	REVISED -							CONTRACT NO. 74541		
	PLOT DATE = $DATE$	DATE -	REVISED -		SCALE: 20	SHEET 2 OF 4 SHEETS	STA. 112+00 TO STA. 124+00			ILLINOIS FED. AID PROJECT		