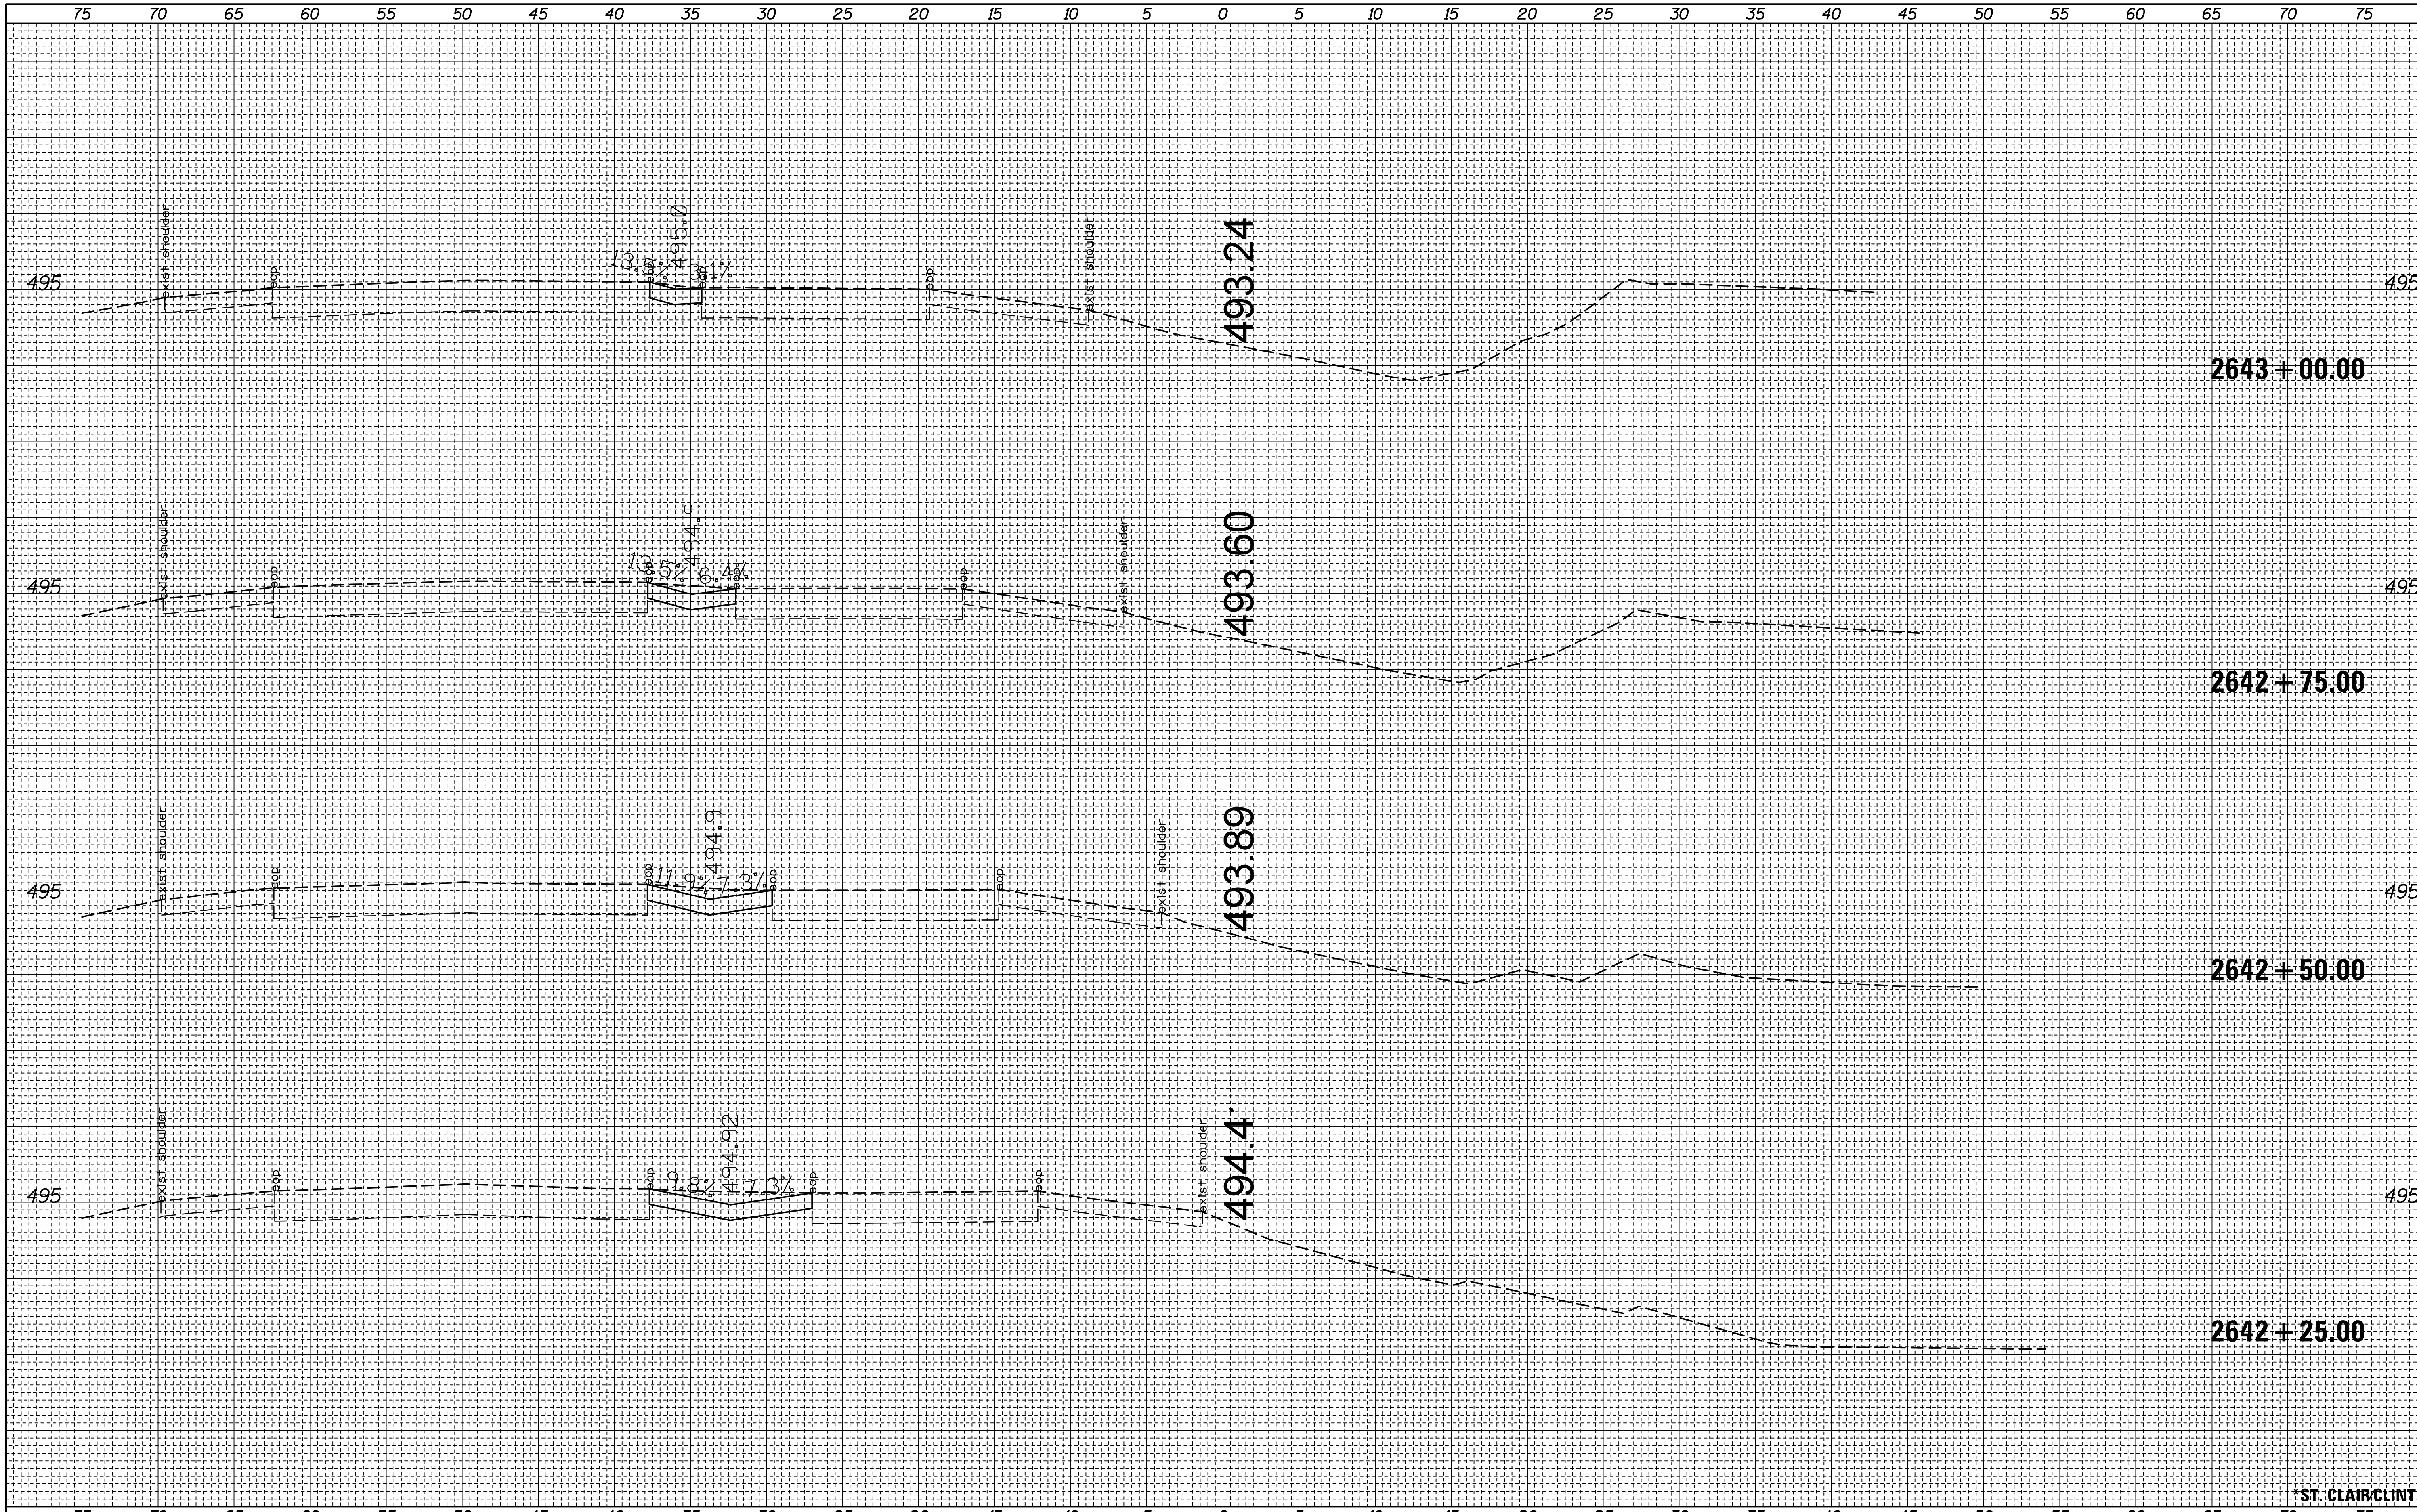


| | | | |
|---|---|---|---|
| FILE NAME = | USER NAME = millerraj | DESIGNED - | REVISED - |
| c:\pw_work\pwidot\millerraj\d0119358\d876b81-sht-planB.dgn | | DRAWN - | REVISED - |
| | PLOT SCALE = 10.0000 ' / in. | CHECKED - | REVISED - |
| | PLOT DATE = 12/23/2011 | DATE - | REVISED - |

**STATE OF ILLINOIS**
**DEPARTMENT OF TRANSPORTATION**

**CROSS SECTIONS**

SCALE: | SHEET OF SHEETS | STA. 2642+25.00 TO STA.2643+00.00

| F.A.P. RTE. | SECTION | COUNTY | TOTAL SHEETS | SHEET NO. |
|---|---|---|---|---|
| 327 | (82-11, 14-12)RS-1 | * | 64 | 63 |

CONTRACT NO. 76B81

ILLINOIS FED. AID PROJECT

FINAL SURVEY: NOTE BOOK NO. ___ SURVEYED ___ PLOTTED ___ TEMPLATE ___ AREAS ___ AREAS CHECKED ___ BY DATE

ORIGINAL SURVEY: NOTE BOOK NO. ___ SURVEYED ___ PLOTTED ___ TEMPLATE ___ AREAS ___ AREAS CHECKED ___ BY DATE