FINAL SURVEY	NOTE BOOK	NO.
SURVEYED	PLOTTED	AREAS CHECKED
TEMPLATE	AREAS	

BY	DATE

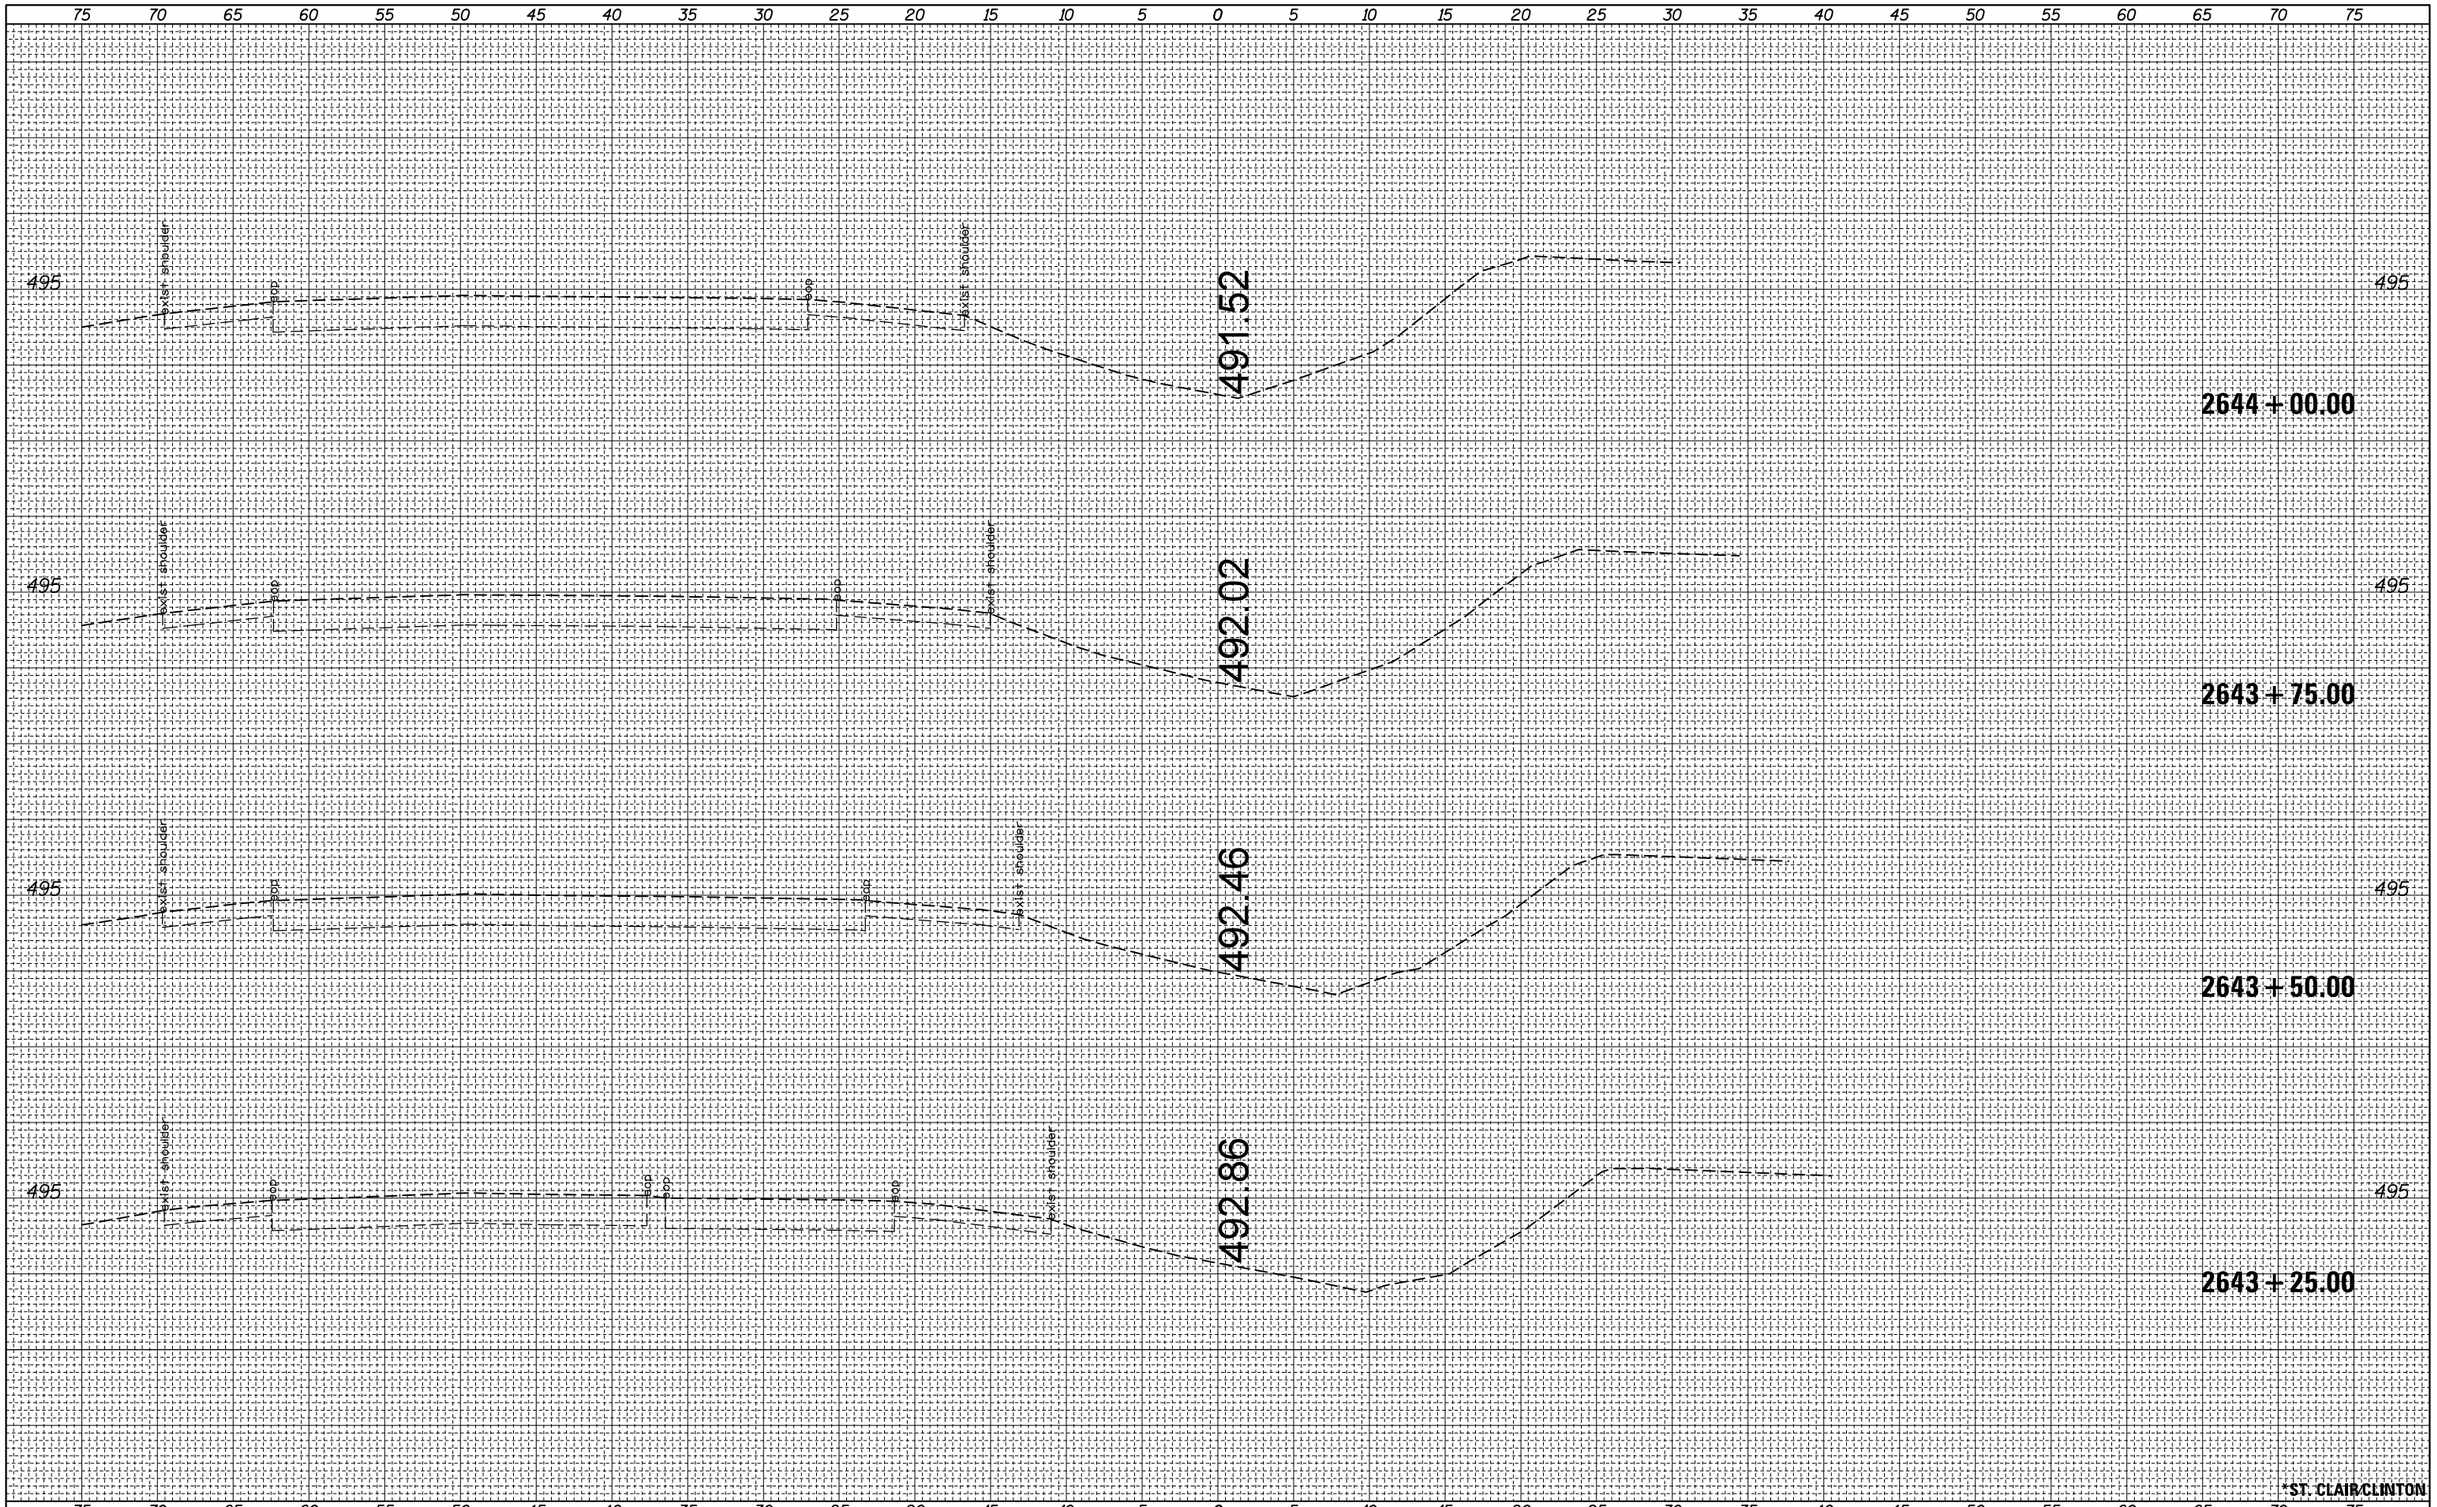

ORIGINAL SURVEY	NOTE BOOK	NO.
SURVEYED	PLOTTED	AREAS CHECKED
TEMPLATE	AREAS	

BY	DATE

*ST. CLAIR/CLINTON

FILE NAME = c:\pw_work\pwidot\millerraj\d0119358\d876b81-sht-planB.dgn	USER NAME = millerraj	DESIGNED -	REVISED -
		DRAWN -	REVISED -
	PLOT SCALE = 10.0000 ' / in.	CHECKED -	REVISED -
	PLOT DATE = 12/23/2011	DATE -	REVISED -

STATE OF ILLINOIS
DEPARTMENT OF TRANSPORTATION

CROSS SECTIONS

SCALE: | SHEET OF SHEETS | STA. 2643+25.00 TO STA. 2644+00.00

F.A.P. RTE.	SECTION	COUNTY	TOTAL SHEETS	SHEET NO.
327	(82-11, 14-12)RS-1	*	64	64
		CONTRACT NO. 76B81		
		ILLINOIS FED. AID PROJECT		