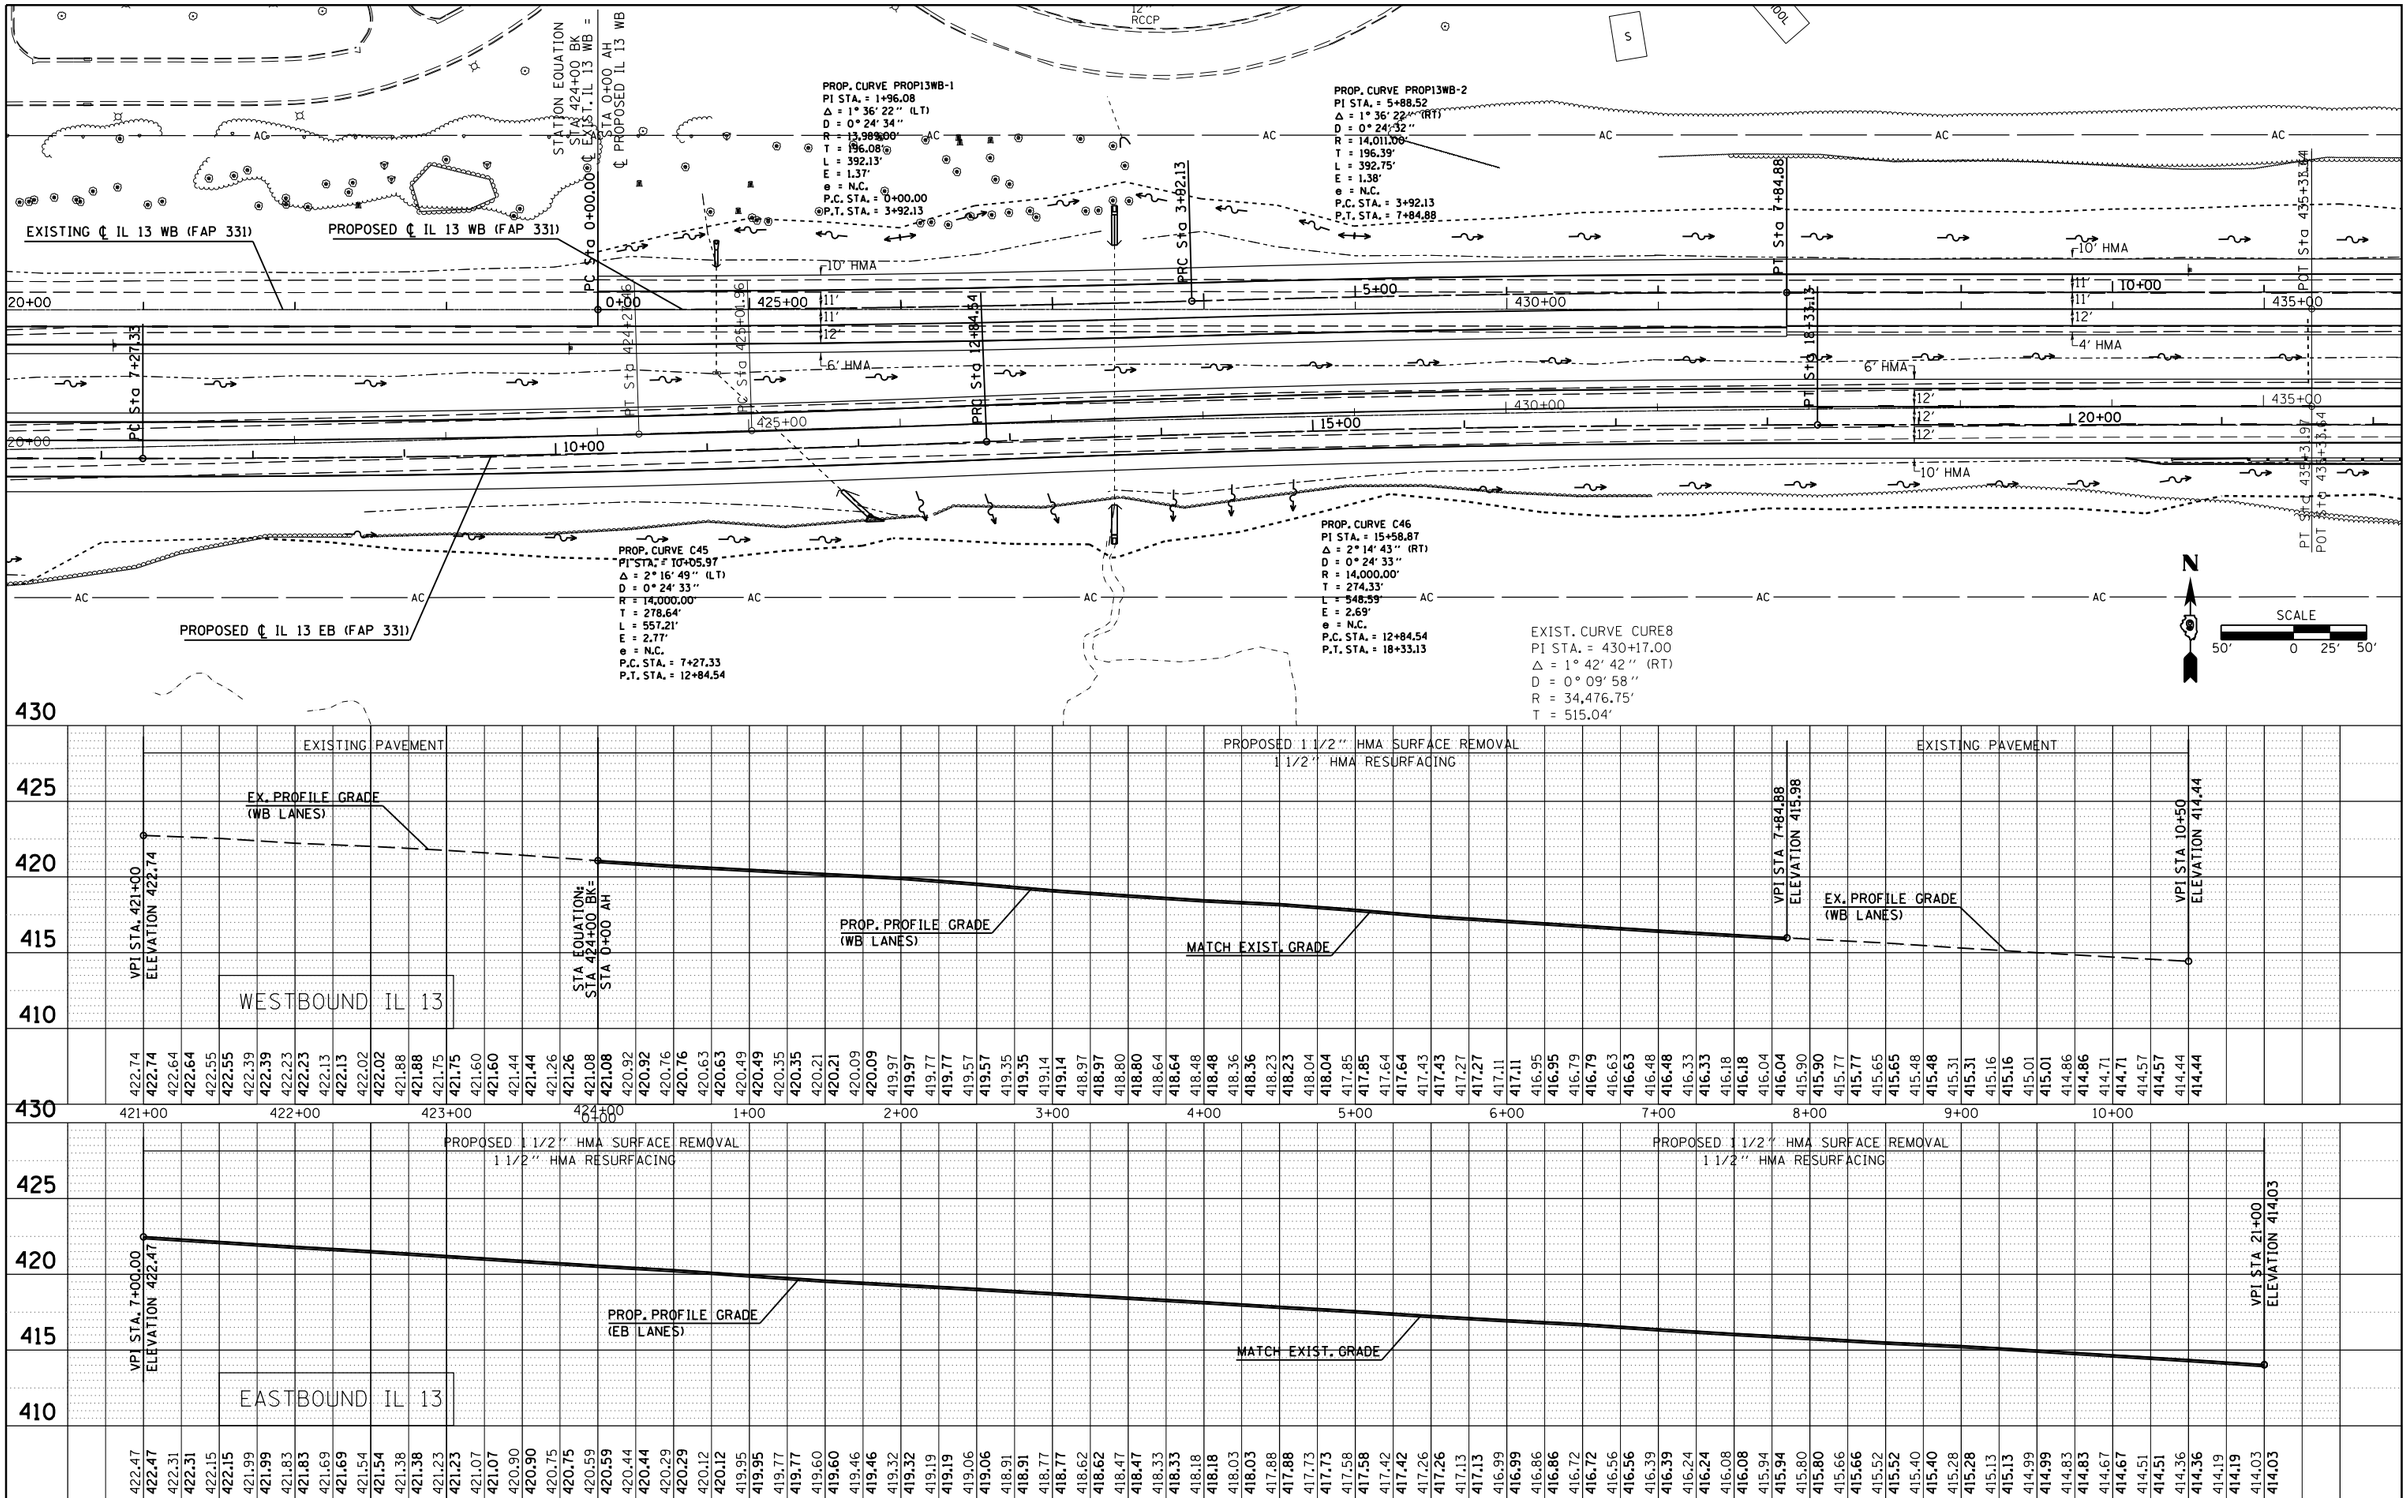

PLAN	BY	DATE
SURVEYED		
PLOTTED		
HORIZONTAL CHECKED		
RT. OF WAY CHECKED		
CADD FILE NAME		
NOTE BOOK NO.		

PROFILE	BY	DATE
SURVEYED		
PLOTTED		
VERTICAL CHECKED		
BKM. NOTED		
STRUCTURE NOTATNS CHKD		
NOTE BOOK NO.		

FILE NAME =	USER NAME = kelleykd	DESIGNED -	REVISED -
c:\pw_work\pwidot\kelleykd\d0205725\78216	sht-plnprf.dgn	CHECKED -	REVISED -
	PLOT SCALE = 100.0000 ' / in.	DRAWN -	REVISED -
	PLOT DATE = 12/15/2011	CHECKED -	REVISED -

STATE OF ILLINOIS
DEPARTMENT OF TRANSPORTATION

ROADWAY PROFILE SHEET (IL 13)

SCALE: SHEET OF SHEETS STA. TO STA.

F.A.P. RTE.	SECTION	COUNTY	TOTAL SHEETS	SHEET NO.
331	(1-4)R-1,N-3,TS-3	Williamson	220	40
		CONTRACT NO. 78216		
		ILLINOIS FED. AID PROJECT		