STEEL PLATE BEAM GUARDRAIL, TYPE A, 6 FT POSTS
SEE SCHEDULE FOR LOCATIONS

PROPOSED ℄ IL 13 WB (FAP 331)

STATION EQUATION
STA 17+88.07 BK ℄ =
PROPOSED IL 13 WB
11' RT
STA 441+90.27 AH
℄ EXIST. IL 13 WB

END IMPROVEMENT
STA 17+88.07

RIPRAP

18" CMP

(ELE
OF (GAS

PT Sta 435+38.44
POT Sta 435+43.97
POT Sta 436+15.00

PT Sta 446+03.00

10' HMA
6' HMA
4' HMA
12'
11'

10+00 | 435+00 | 15+00 | 440+00 | 445+00

20+00 | 435+00 | 25+00 | 440+00 | 30+00 | 445+00

POT Sta 30+16.75

STEEL PLATE BEAM GUARDRAIL, TYPE A, 6 FT POSTS
SEE SCHEDULE FOR LOCATIONS

PROPOSED ℄ IL 13 EB (FAP 331)

STATION EQUATION
STA 30+16.75 BK ℄ =
PROPOSED IL 13 EB
12' RT
STA 443+90.94 AH
℄ EXIST. IL 13 EB

END IMPROVEMENT
STA 30+16.75

N

SCALE
50' 0 25' 50'

PLAN
SURVEYED
PLOTTED
ALIGNMENT CHECKED
RT. OF WAY CHECKED
CADD FILE NAME
NOTE BOOK
NO.
BY
DATE

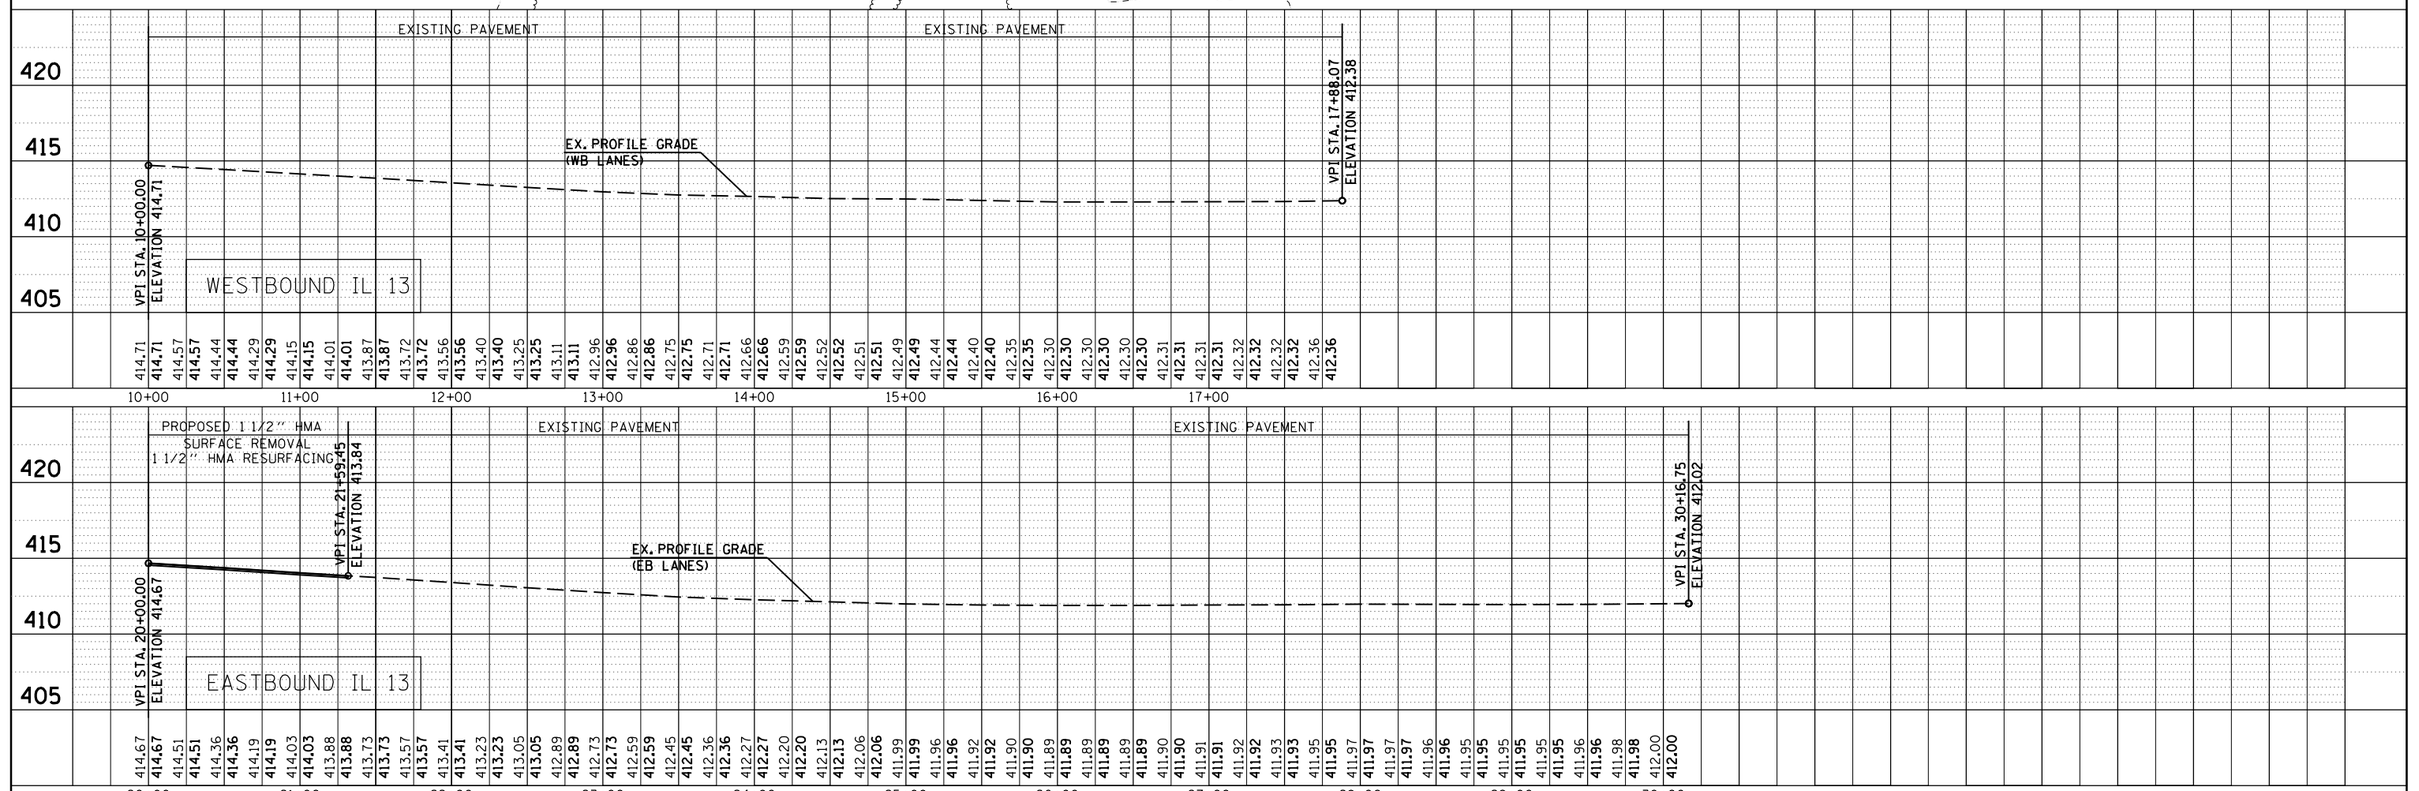

PROFILE
SURVEYED
PLOTTED
ALIGNMENT CHECKED
BM. NOTED
STRUCTURE NOTATNS CHKD
NOTE BOOK
NO.
BY
DATE

FILE NAME = c:\pw_work\pwidot\kelleykd\d0205725\78216sht-plnprf.dgn	USER NAME = kelleykd	DESIGNED -	REVISED -
		CHECKED -	REVISED -
	PLOT SCALE = 100.0000 ' / in.	DRAWN -	REVISED -
	PLOT DATE = 12/15/2011	CHECKED -	REVISED -

STATE OF ILLINOIS
DEPARTMENT OF TRANSPORTATION

ROADWAY PROFILE SHEET (IL 13)

SCALE: | SHEET OF SHEETS | STA. | TO STA.

F.A.P. RTE.	SECTION	COUNTY	TOTAL SHEETS	SHEET NO.
331	(1-4)R-1,N-3,TS-3	Williamson	220	41
		CONTRACT NO. 78216		
	ILLINOIS FED. AID PROJECT			