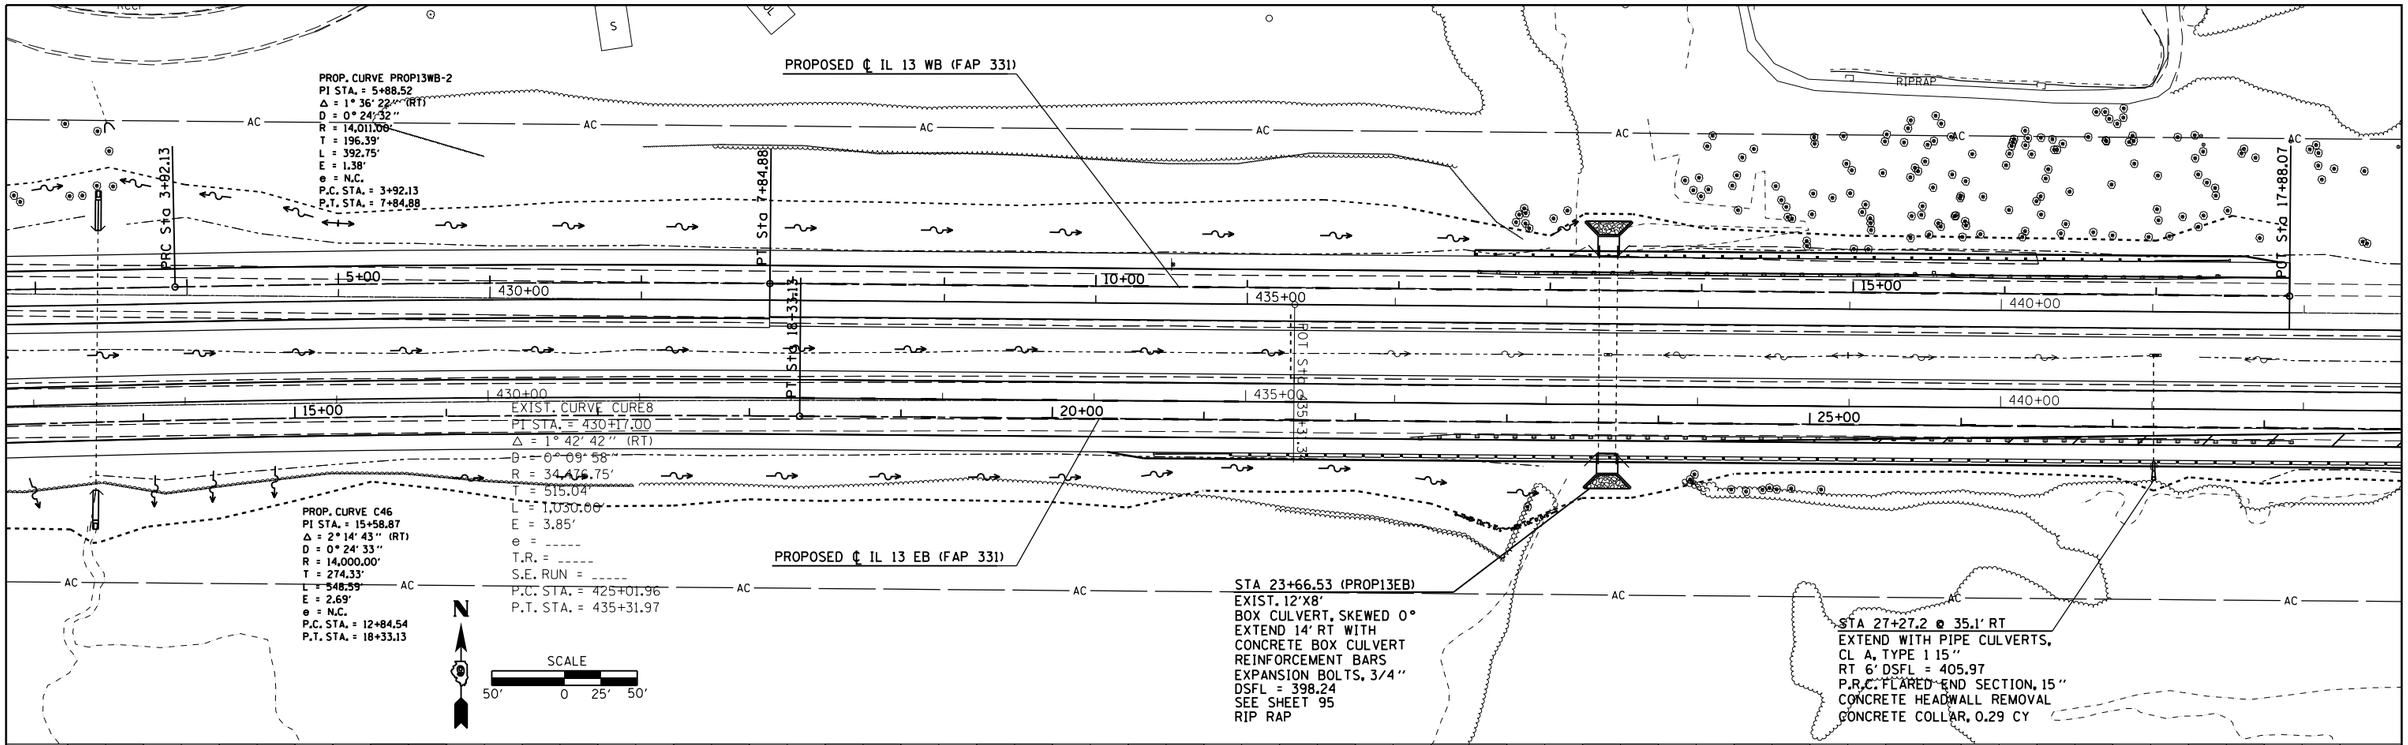


| FILE NAME = | USER NAME = kelleykd | DESIGNED - | REVISED - |
|---|---|---|---|
| c:\pw_work\pwidot\kelleykd\d0205725\78216 | sht-plnprf.dgn | DRAWN - | REVISED - |
| | PLOT SCALE = 100.0000 ' / in. | CHECKED - | REVISED - |
| | PLOT DATE = 12/15/2011 | DATE - | REVISED - |

**STATE OF ILLINOIS**
**DEPARTMENT OF TRANSPORTATION**

**DRAINAGE PROFILE SHEET (IL 13 EB)**
**RIGHT DITCH**

SCALE: SHEET OF SHEETS STA. TO STA.

| F.A.P. RTE. | SECTION | COUNTY | TOTAL SHEETS | SHEET NO. |
|---|---|---|---|---|
| 331 | (1-4)R-1,N-3,TS-3 | Williamson | 220 | 50 |

CONTRACT NO. 78216

ILLINOIS FED. AID PROJECT