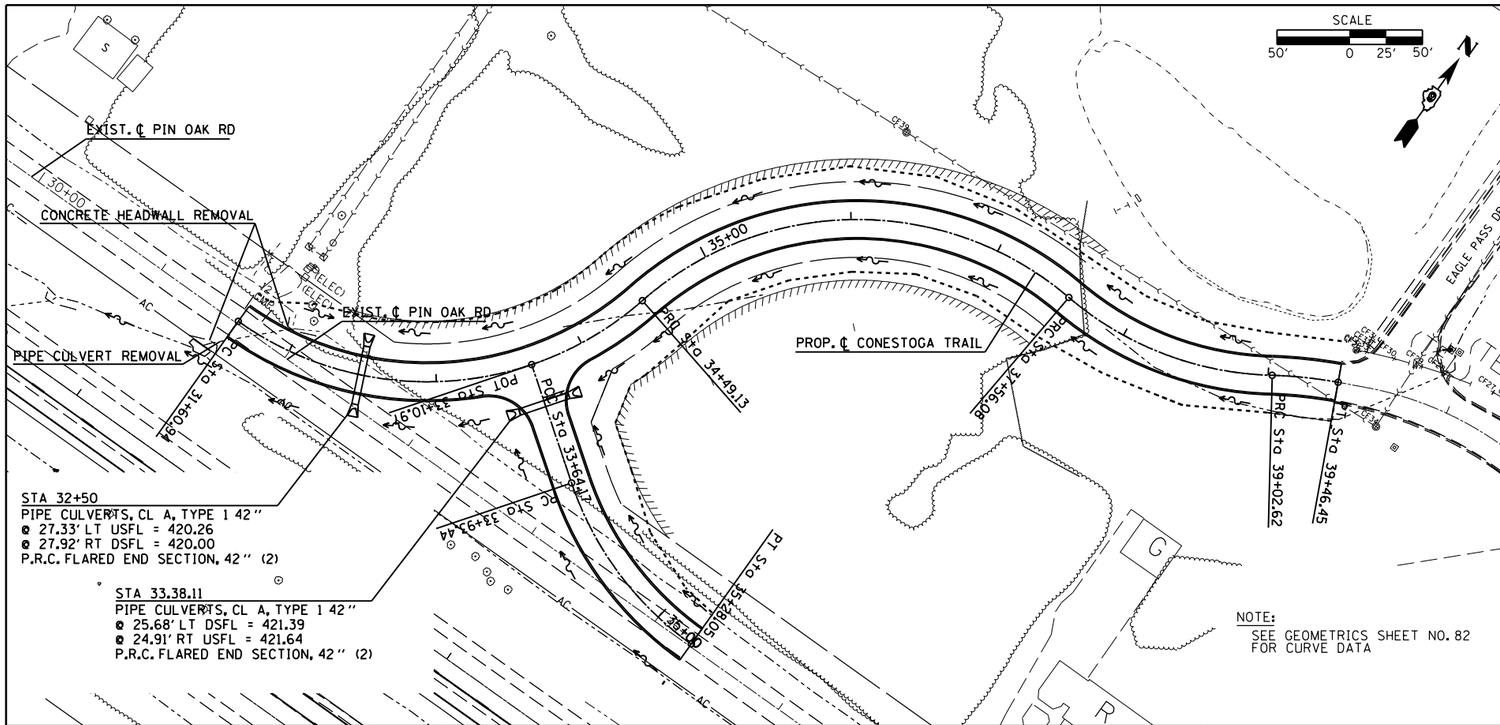

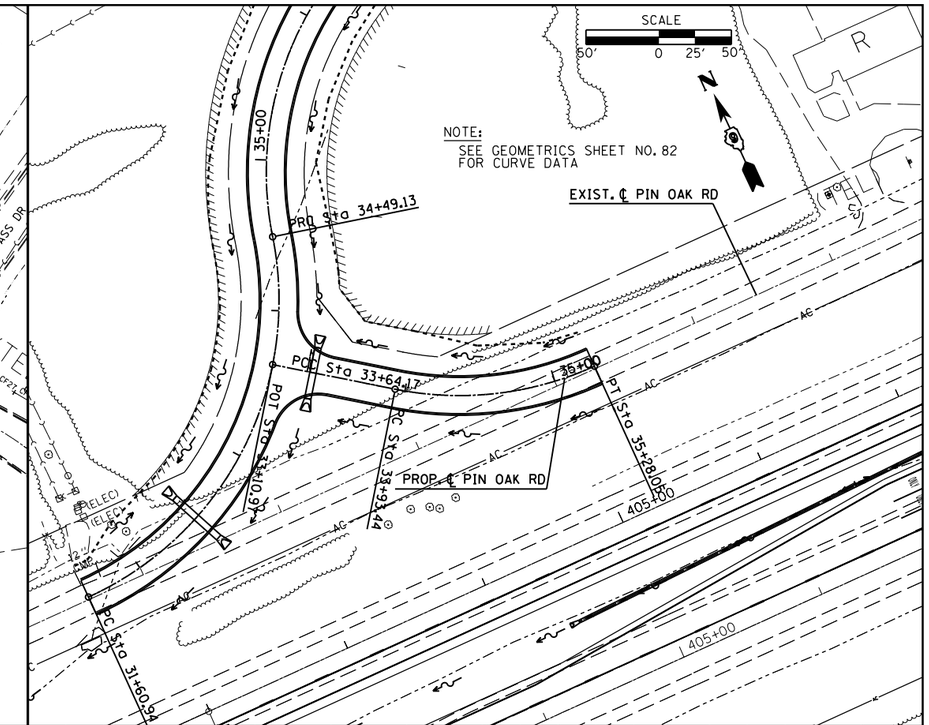

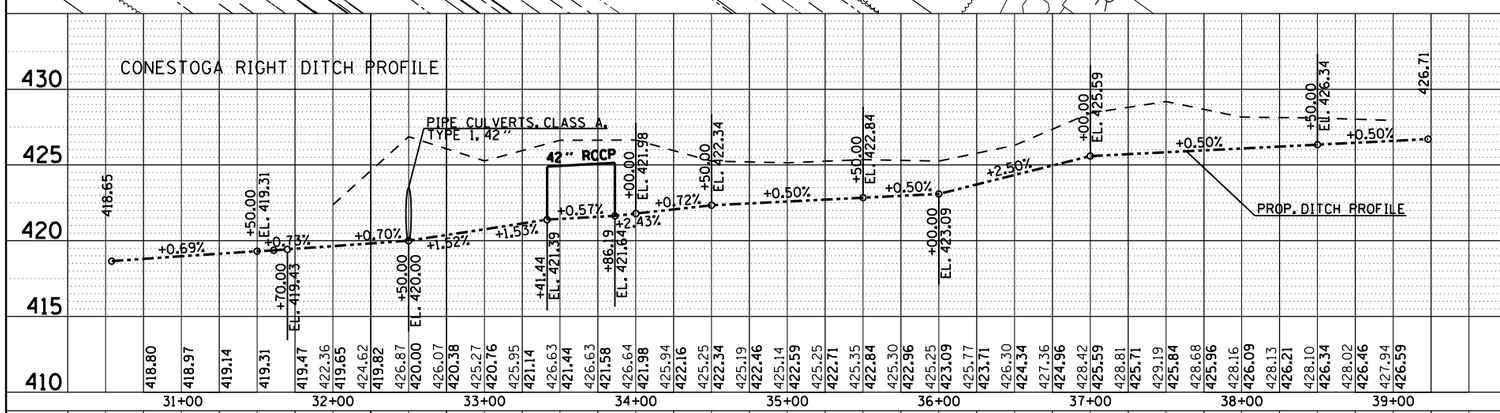

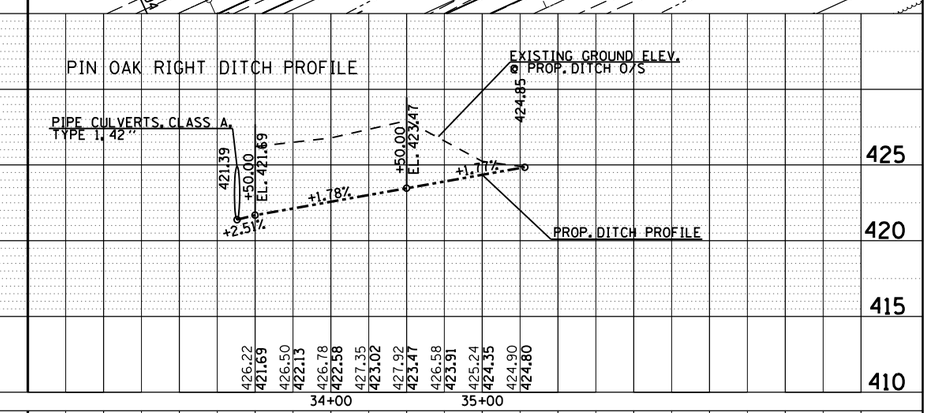

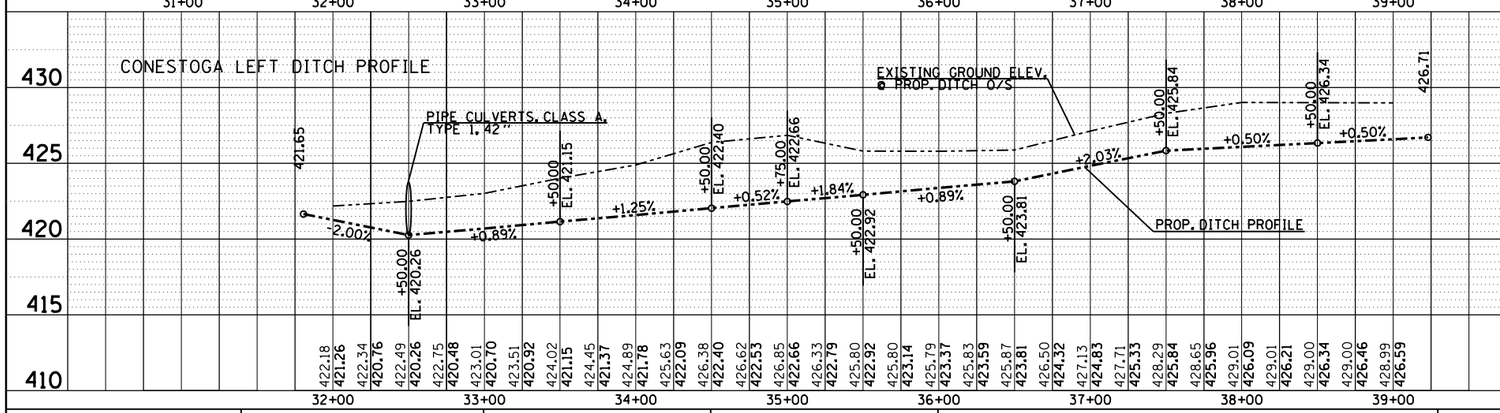

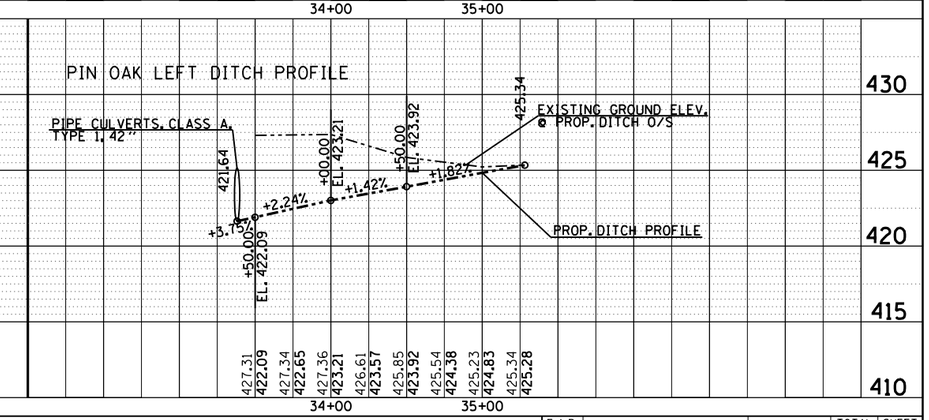

PLAN	BY	DATE
SURVEYED		
PLOTTED		
ALIGNMENT CHECKED		
RT. OF WAY CHECKED		
CADD FILE NAME		
NOTE BOOK NO.		

PROFILE	BY	DATE
SURVEYED		
PLOTTED		
GRADES CHECKED		
B.M. NOTED		
STRUCTURE NOTAT'NS CHKD		
NOTE BOOK NO.		

FILE NAME = c:\pw_work\pwidot\kelleykd\d0205725\78216	USER NAME = kelleykd	DESIGNED -
	sht-plnprf.dgn	CHECKED -
	PLOT SCALE = 100.0000 ' / in.	DRAWN -
	PLOT DATE = 12/15/2011	CHECKED -
		REVISED -
		REVISED -
		REVISED -
		REVISED -

STATE OF ILLINOIS
DEPARTMENT OF TRANSPORTATION

DRAINAGE PROFILE SHEET (CONESTOGA TRAIL /PIN OAK RD.)

SCALE: | SHEET NO. OF SHEETS | STA. TO STA.

F.A.P. RTE.	SECTION	COUNTY	TOTAL SHEETS	SHEET NO.
331	(1-4)R-1,N-3,TS-3	Williamson	220	53
		CONTRACT NO. 78216		
		ILLINOIS FED. AID PROJECT		