STAGE 7

1. REMOVE EXISTING PCC PAVEMENT AND REPLACE.
2. SHIFT EB AND WB LANES AS SHOWN. A 2' OUTSIDE SHOULDER AND GREATER THAN A 3' CLEARANCE BETWEEN THE INSIDE EDGE OF PAVEMENT AND THE DROP OFF AREA IS REQUIRED AS A MINIMUM. REFER TO DROP OFF PROTECTION CHART. IF THESE REQUIREMENTS AREN'T MET A LANE CLOSURE WILL BE REQUIRED AND A LANE RENTAL WILL BE CHARGED.
3. FOR EACH PARTIAL OR FULL DAY A GREENBRIAR LANE IS CLOSED AN INTERSECTION RENTAL DAY WILL BE CHARGED. NO INTERSECTION RENTAL WILL BE CHARGED FOR THE IL 13 WB LEFT TURN LANE CLOSURE.
4. AN EB LEFT LANE CLOSURE WILL ONLY BE ALLOWED FROM FRIDAY AT 6PM TILL MONDAY AT 6AM. A PENALTY WILL BE ASSESSED FOR EVERY HOUR OUTSIDE THIS WINDOW THAT THE TURN LANE IS CLOSED. SEE SPECIAL PROVISION.

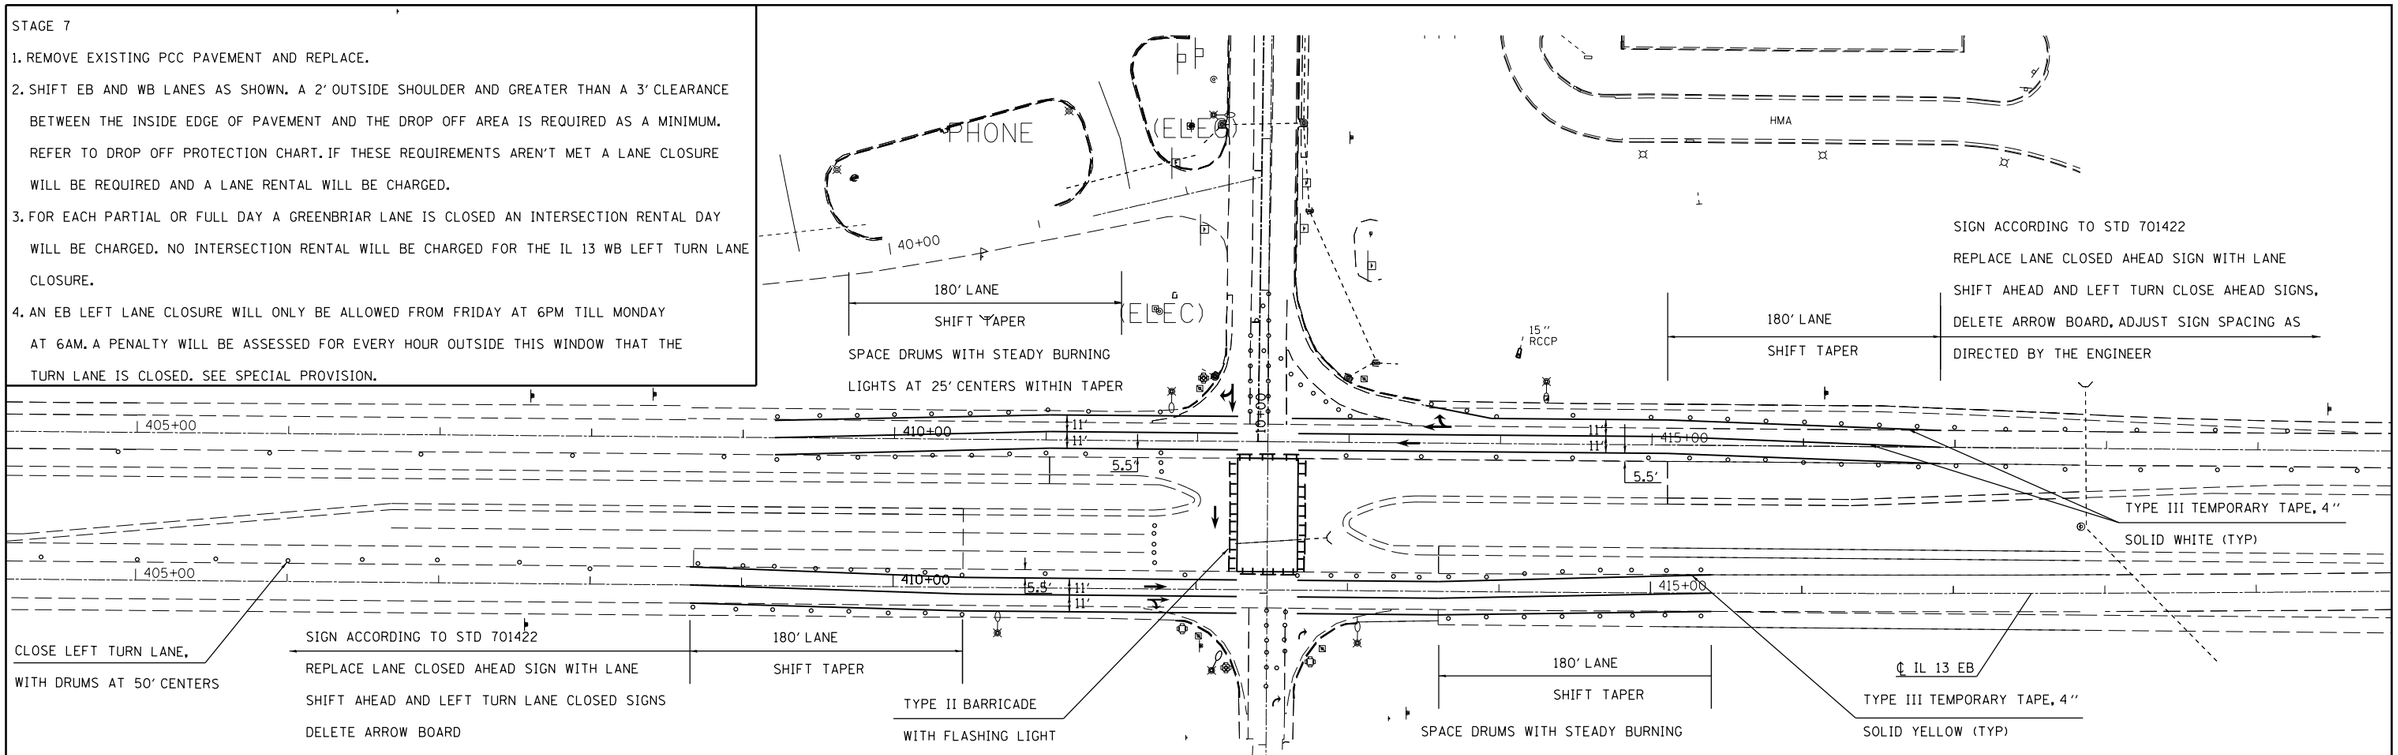

FILE NAME = c:\pw_work\pwidot\kelleykd\d0205725\78216-sht-staging.dgn	USER NAME = kelleykd	DESIGNED -	REVISED -	STATE OF ILLINOIS DEPARTMENT OF TRANSPORTATION	STAGING SHEET STAGE 7	F.A.P. RTE. 331	SECTION (1-4)R-1,N-3,TS-3	COUNTY Williamson	TOTAL SHEETS 220 / SHEET NO. 71
		DRAWN -	REVISED -					CONTRACT NO. 78216	
	PLOT SCALE = 100.0000 ' / in.	CHECKED -	REVISED -						
	PLOT DATE = 12/15/2011	DATE -	REVISED -		SCALE: SHEET OF SHEETS STA. TO STA.		ILLINOIS FED. AID PROJECT		