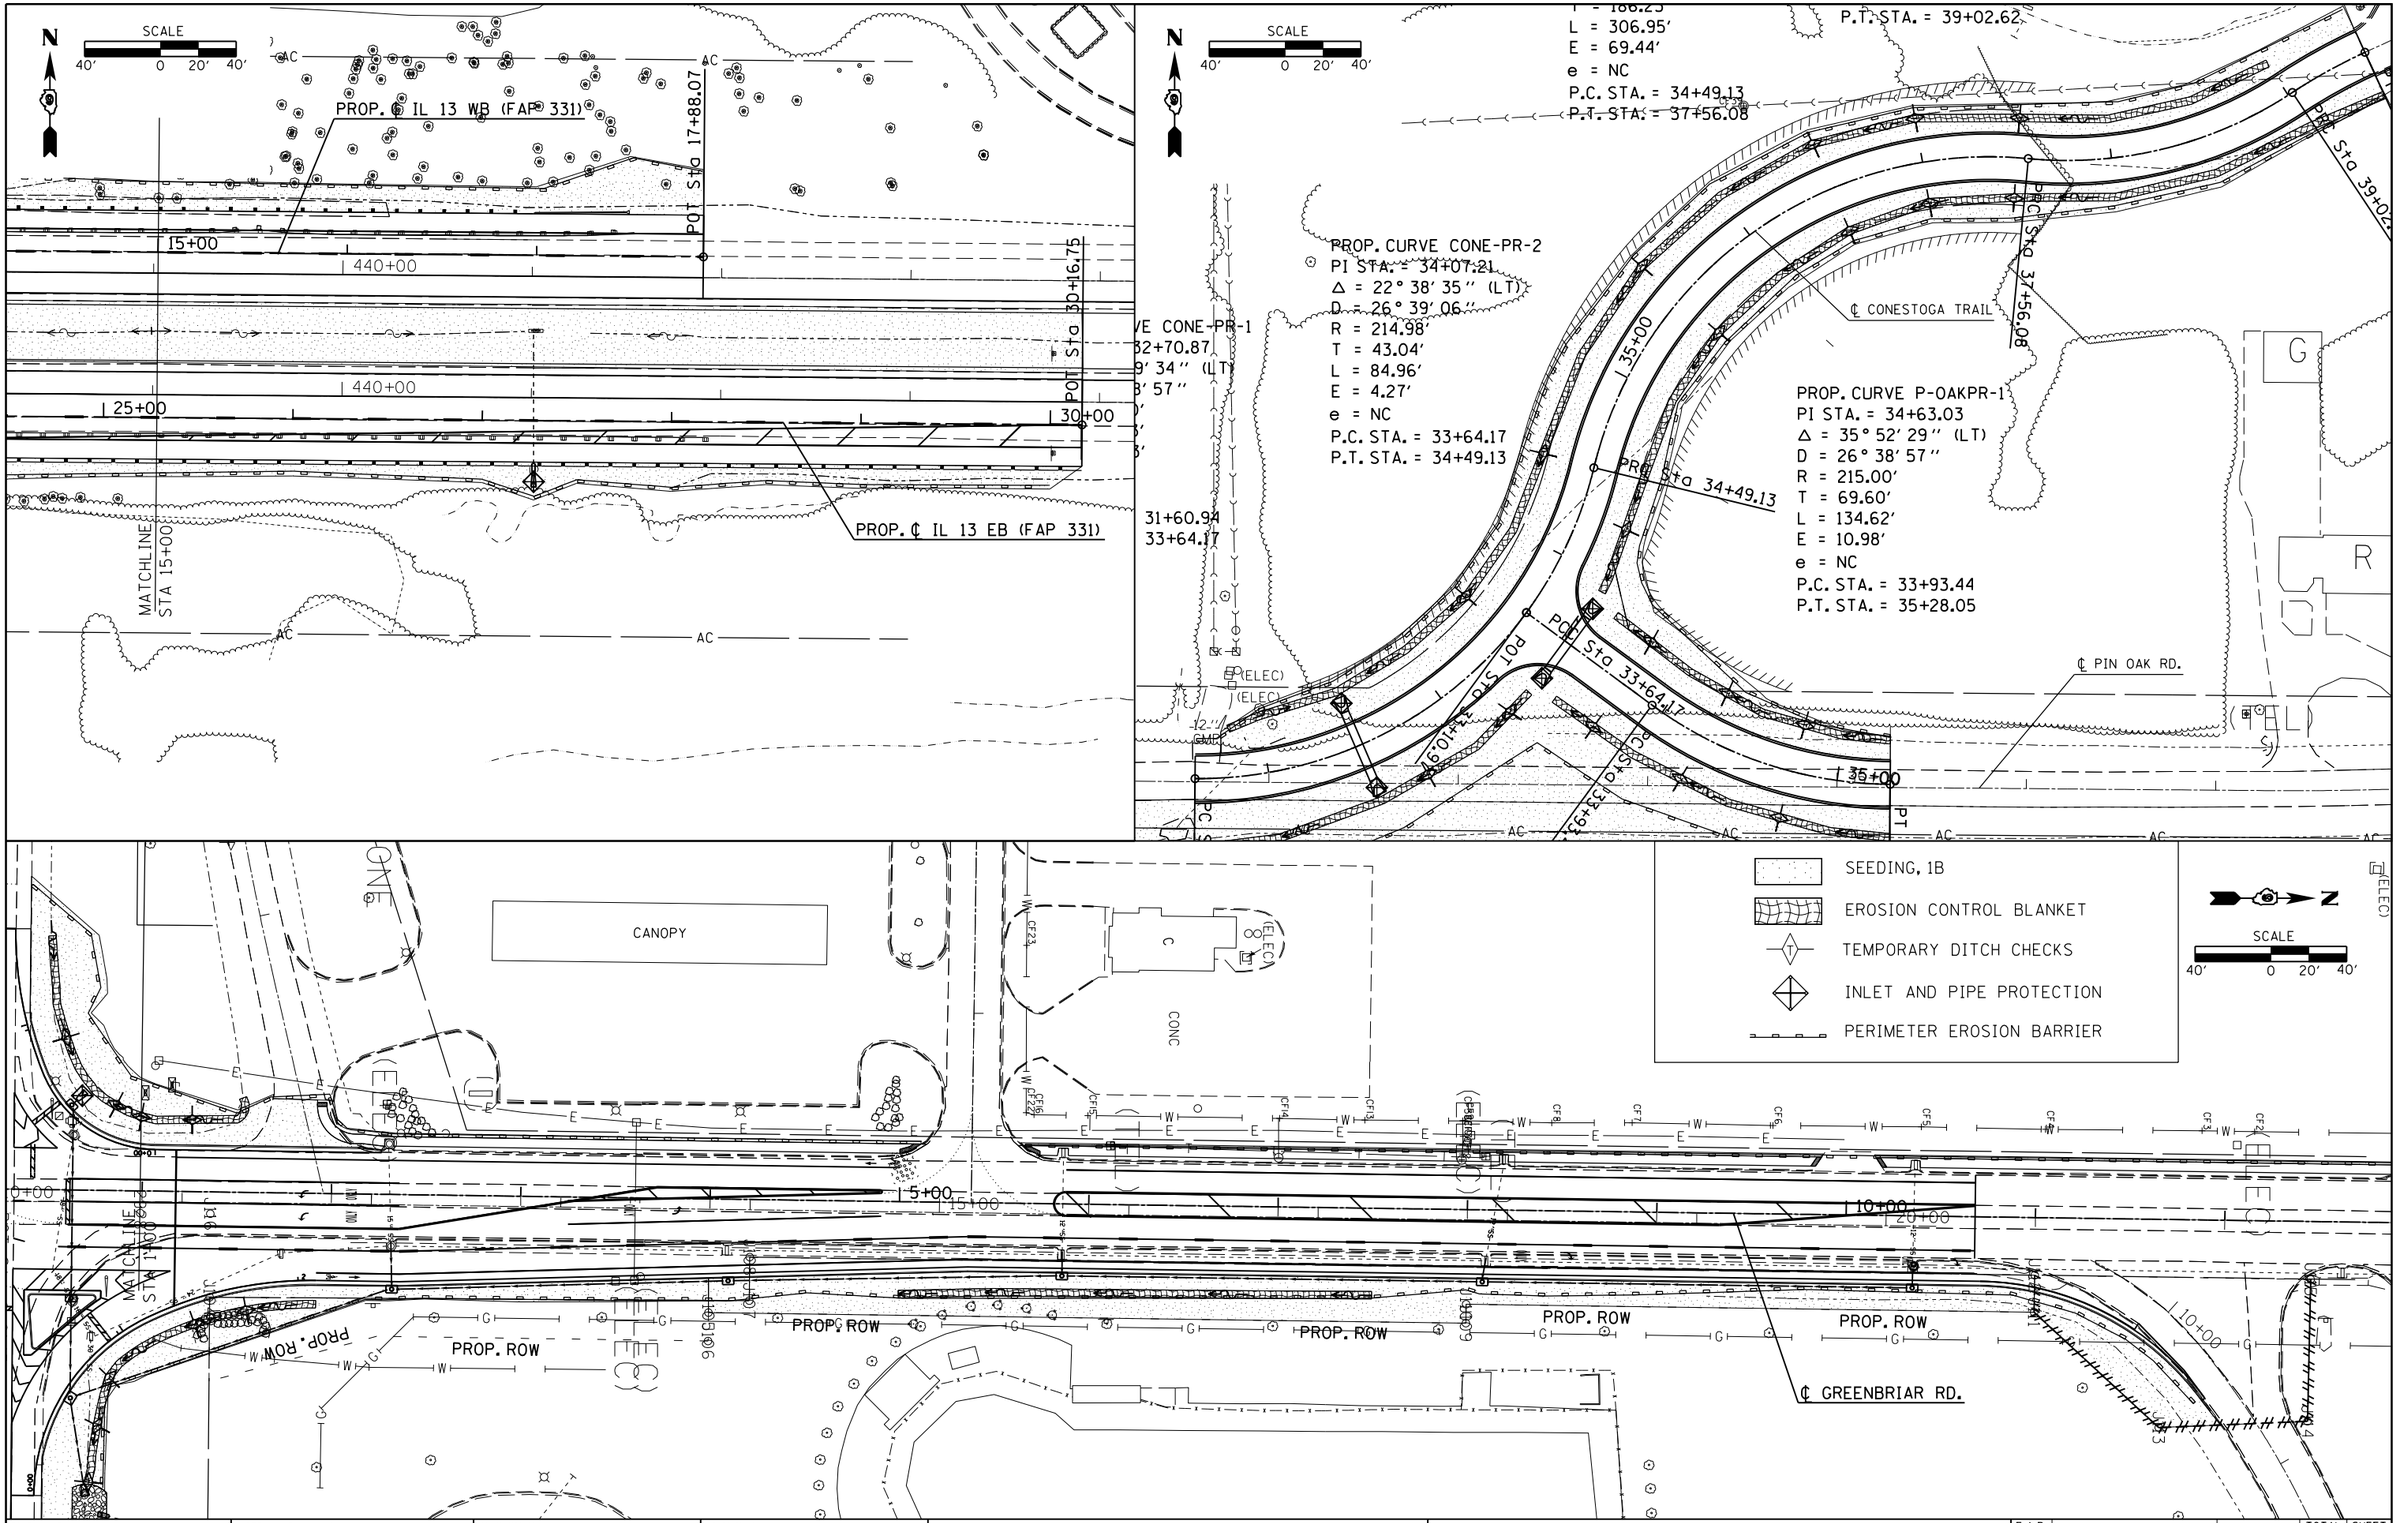

FILE NAME = c:\pw_work\pwidot\kelleykd\d0205725\78216-sht-plnprf.dgn	USER NAME = kelleykd	DESIGNED -	REVISED -
	PLOT SCALE = 80.0000 ' / in.	DRAWN -	REVISED -
	PLOT DATE = 12/15/2011	CHECKED -	REVISED -
		DATE -	REVISED -

STATE OF ILLINOIS
DEPARTMENT OF TRANSPORTATION

EROSION CONTROL SHEET

SCALE: | SHEET NO. OF SHEETS | STA. TO STA.

F.A.P. RTE.	SECTION	COUNTY	TOTAL SHEETS	SHEET NO.
331	(1-4)R-1,N-3,TS-3	Williamson	220	78
		CONTRACT NO. 78216		
	ILLINOIS FED. AID PROJECT			