| FINAL SURVEY | NOTE BOOK | NO. |
|---|---|---|
| SURVEYED | BY | |
| PLOTTED | | |
| TEMPLATE | | |
| AREAS | | |
| AREAS CHECKED | | DATE |

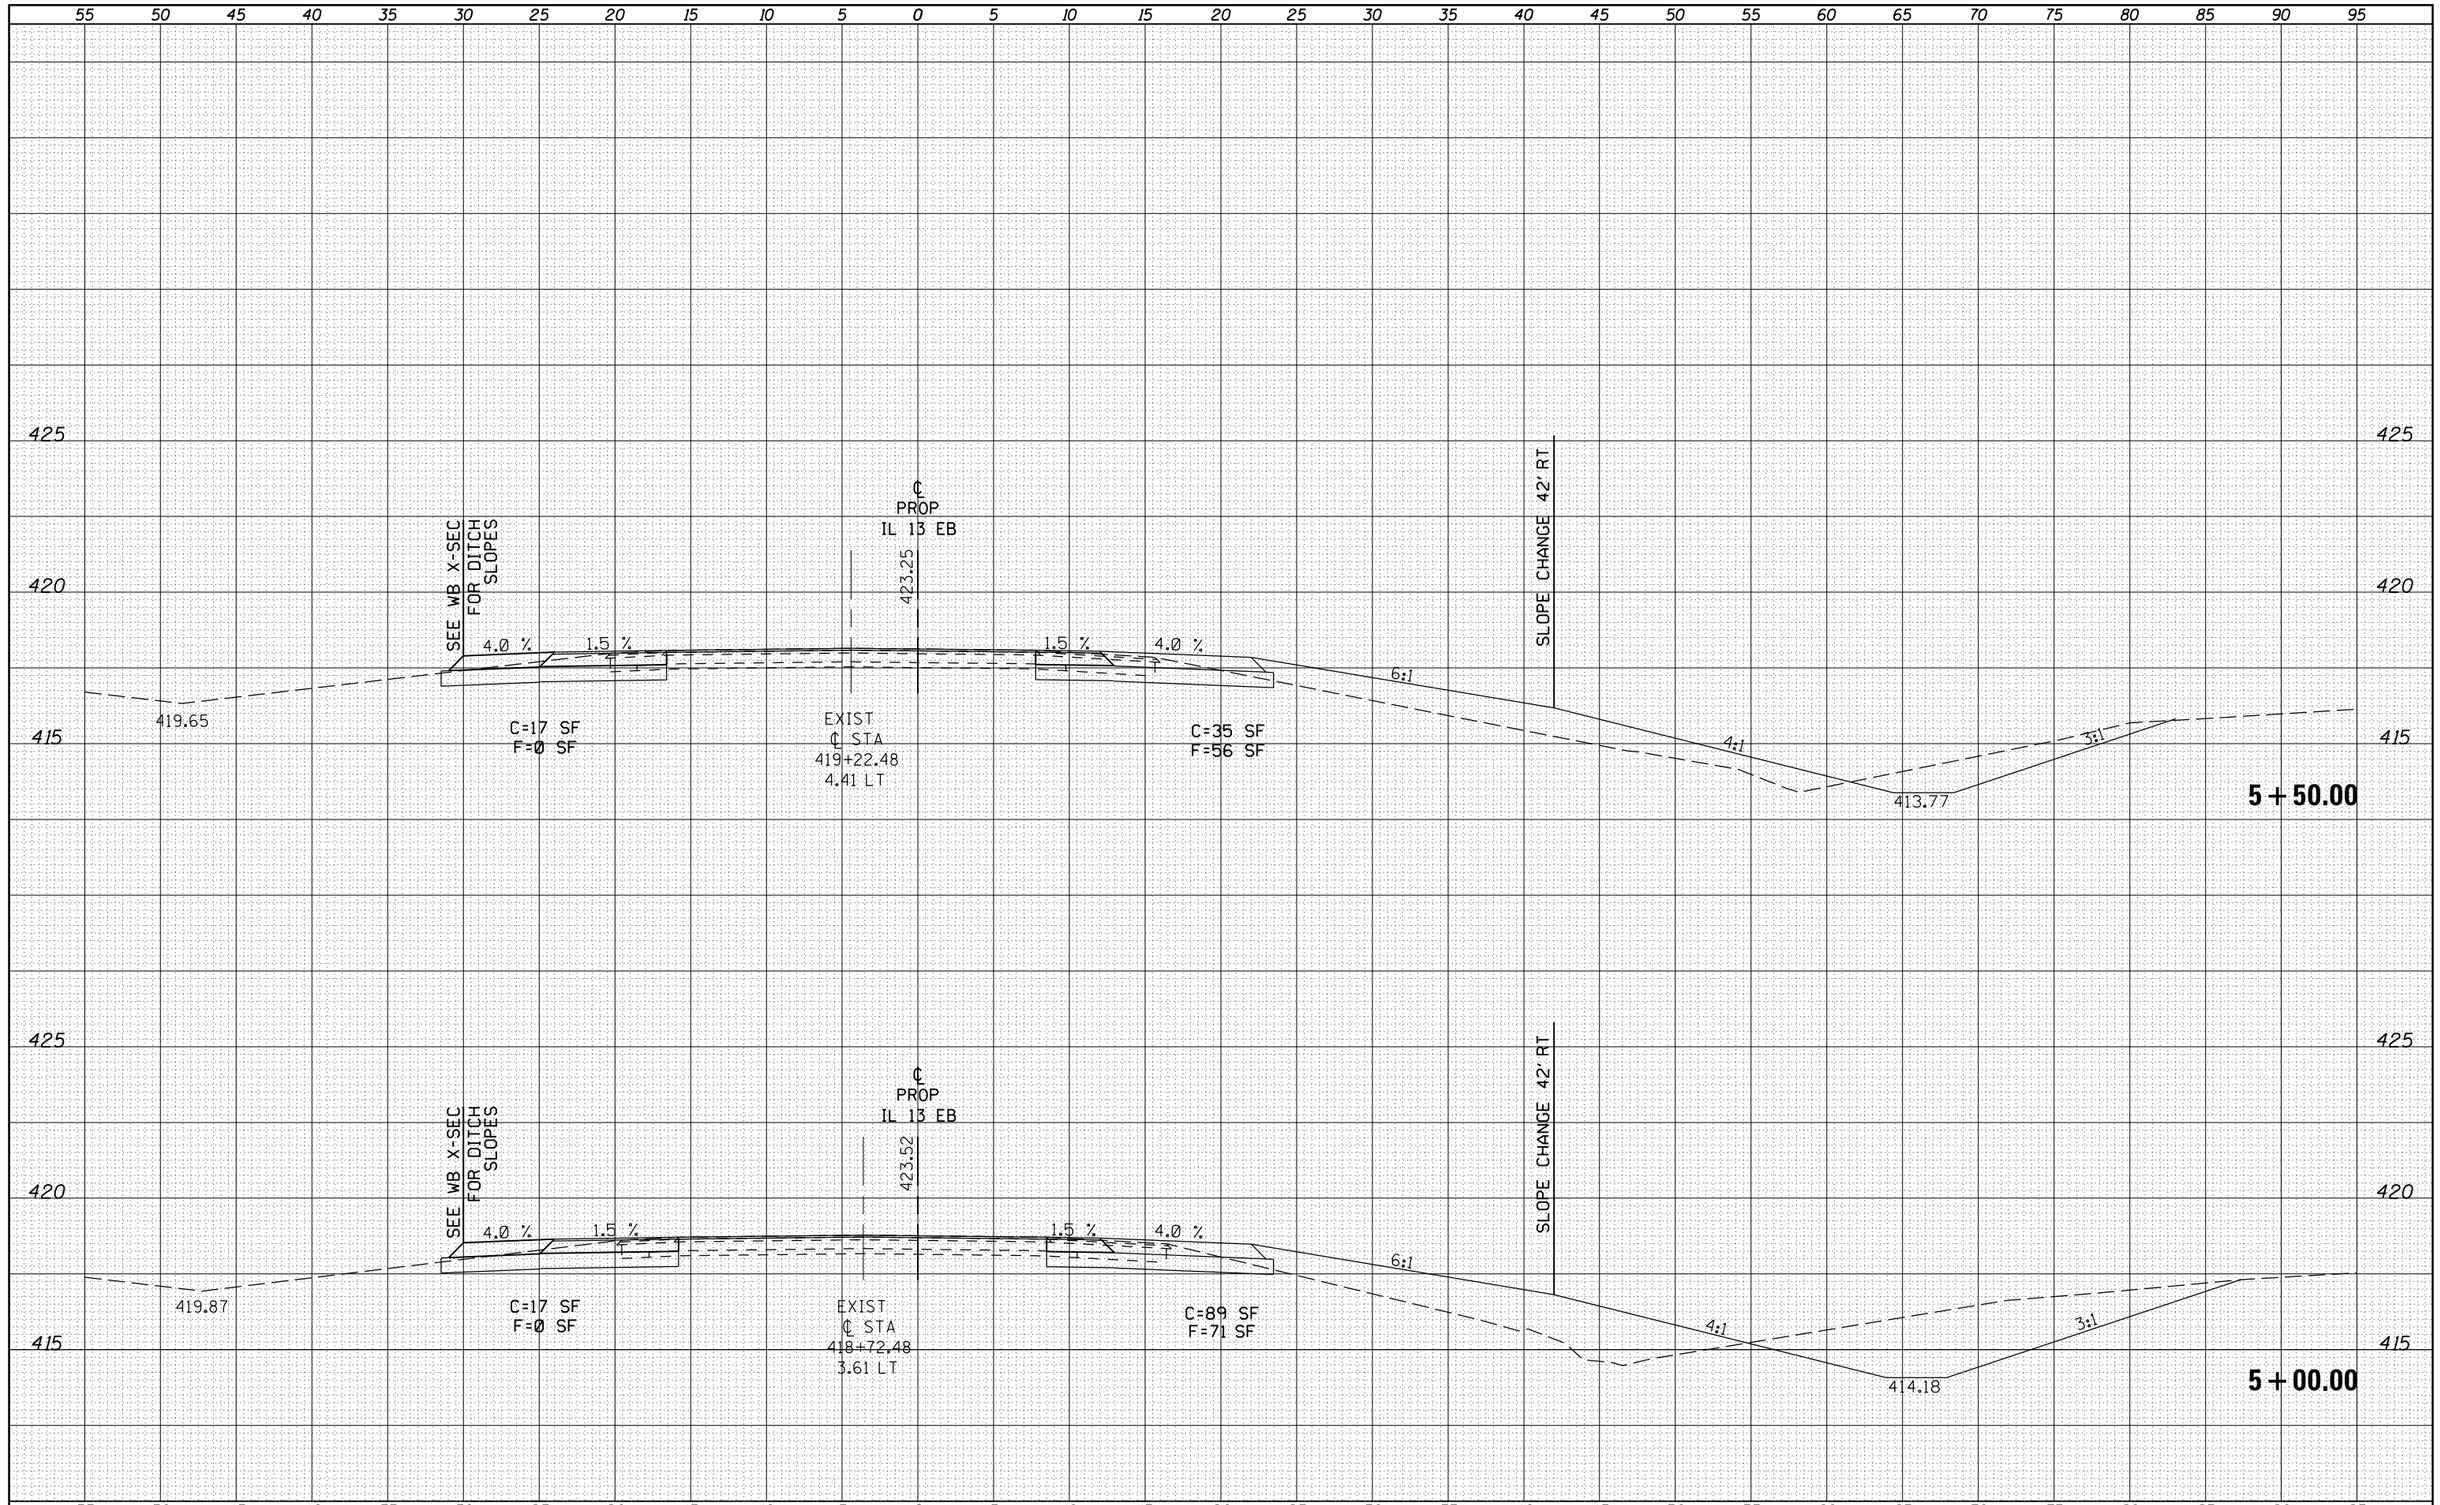


| ORIGINAL SURVEY | NOTE BOOK | NO. |
|---|---|---|
| SURVEYED | BY | |
| PLOTTED | | |
| TEMPLATE | | |
| AREAS | | |
| AREAS CHECKED | | DATE |

| | | | |
|---|---|---|---|
| FILE NAME = c:\pw_work\pwidot\kelleykd\d0205725\78216-sht-il13xs.dgn | USER NAME = kelleykd | DESIGNED - | REVISED - |
| | | DRAWN - | REVISED - |
| | PLOT SCALE = 10.0000 ' / in. | CHECKED - | REVISED - |
| | PLOT DATE = 12/16/2011 | DATE - | REVISED - |

**STATE OF ILLINOIS**
**DEPARTMENT OF TRANSPORTATION**

**CROSS SECTION SHEETS IL 13 EASTBOUND**

SCALE: | SHEET OF SHEETS | STA. 5+00.00 | TO STA.5+50.00

| F.A.P. RTE. | SECTION | COUNTY | TOTAL SHEETS | SHEET NO. |
|---|---|---|---|---|
| 331 | (1-4)R-1,N-3,TS-3 | Williamson | 220 | 163 |
| | | CONTRACT NO. 78216 | | |
| | ILLINOIS FED. AID PROJECT | | | |