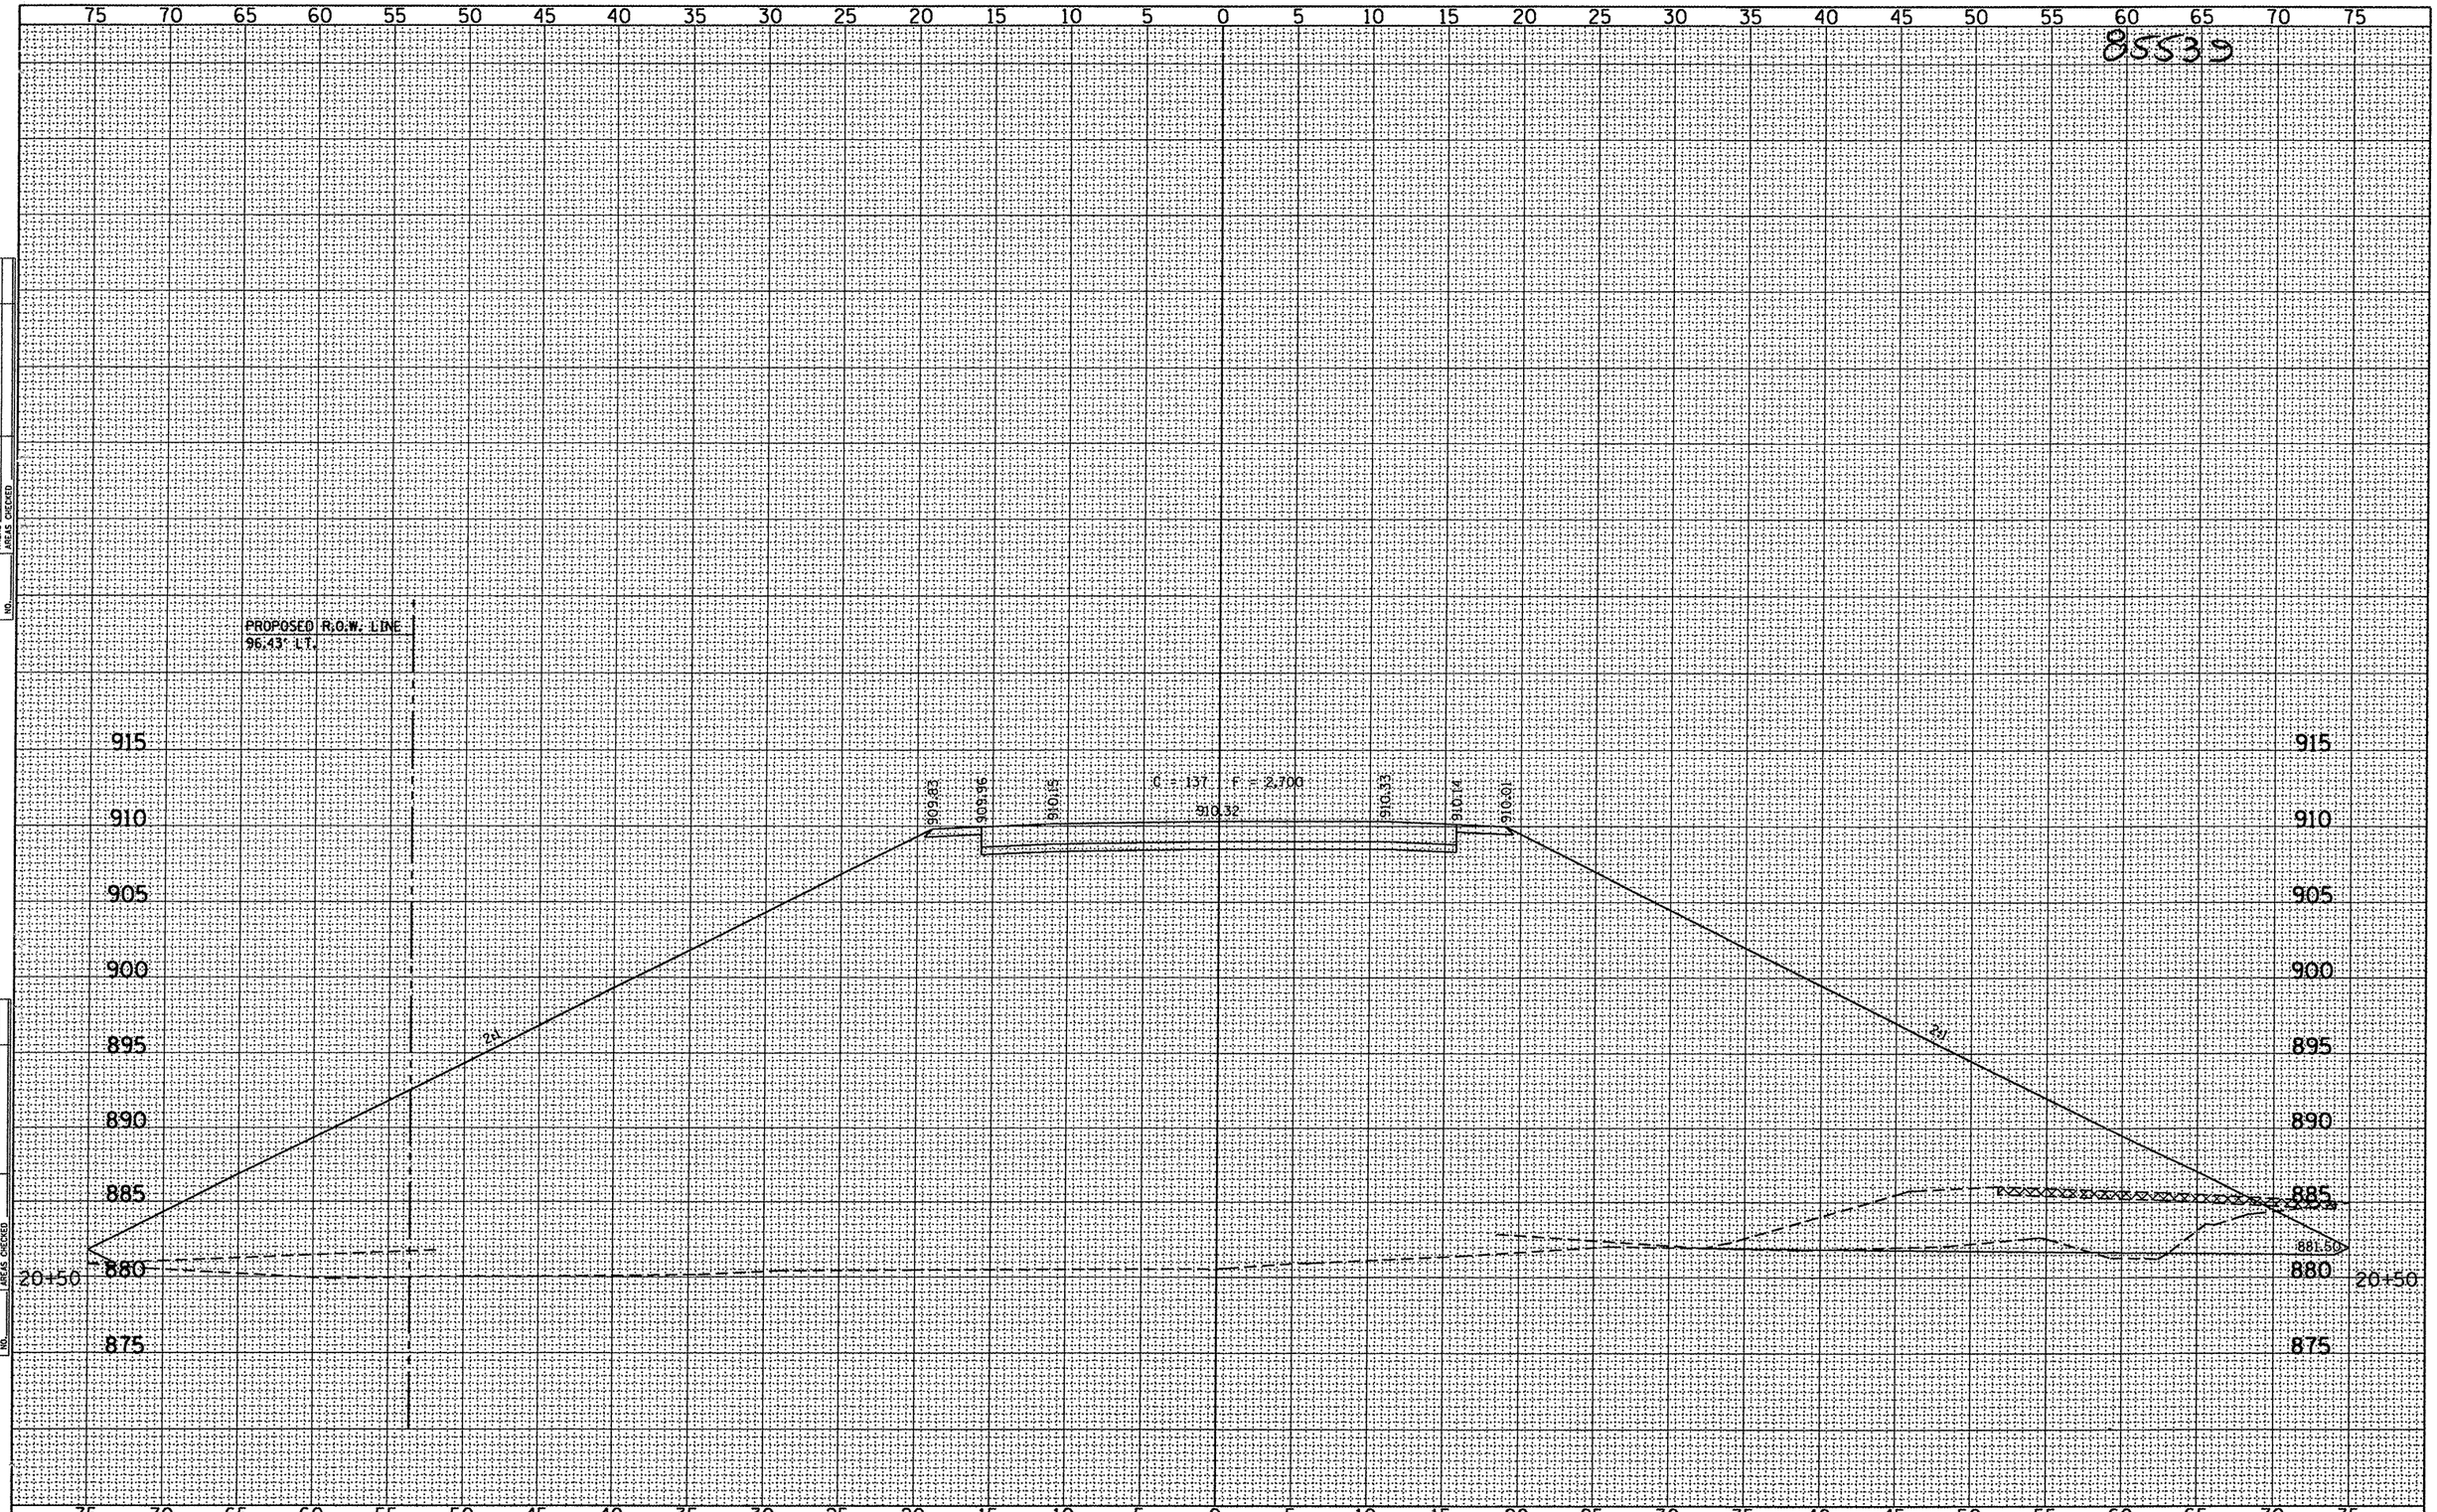

FILE NAME = 46860NA_XSSHEETS.DGN	DESIGNED - G.J.C.	REVISED -	
USER NAME = S.A.P.	DRAWN - S.A.P.	REVISED -	
PLOT SCALE = 5	CHECKED - R.J.C.	REVISED -	
PLOT DATE = 08/27/08	DATE - 11/05/10	REVISED -	

4440 ASH GROVE
SPRINGFIELD, IL. 62711
(217) 793-8600
www.fehr-graham.com

FEHR-GRAHAM & ASSOCIATES, LLC
ENGINEERING AND SCIENCE CONSULTANTS
FREEPORT, IL ROCKFORD, IL ROCHELLE, IL MONROE, WI SPRINGFIELD, IL

ROADWAY CROSS SECTIONS - SCOUT CAMP ROAD

SHEET NO. 11 OF 21 SHEETS | STA. 20+50.00

C.H.	SECTION	COUNTY	TOTAL SHEETS	SHEET NO.
9	06-00127-00-BR	JO DAVIESS	55	42
	SCOUT CAMP ROAD	CONTRACT NO. 85539		
	ILLINOIS			

*46860