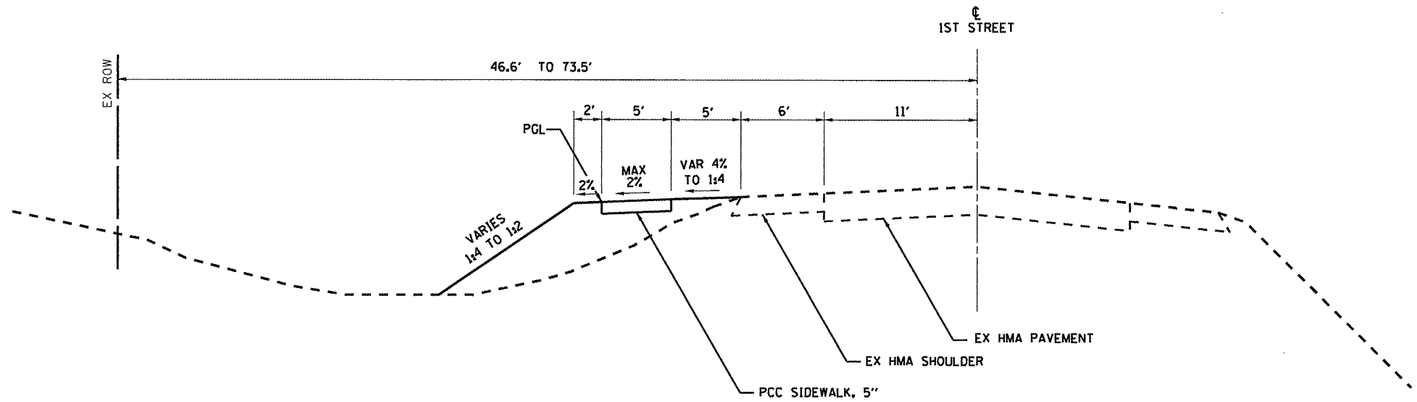

TYPICAL SECTION

1ST STREET SIDEWALK
STA. 9+55.05 TO STA. 17+15.00
STA. 20+40.00 TO STA. 23+59.93

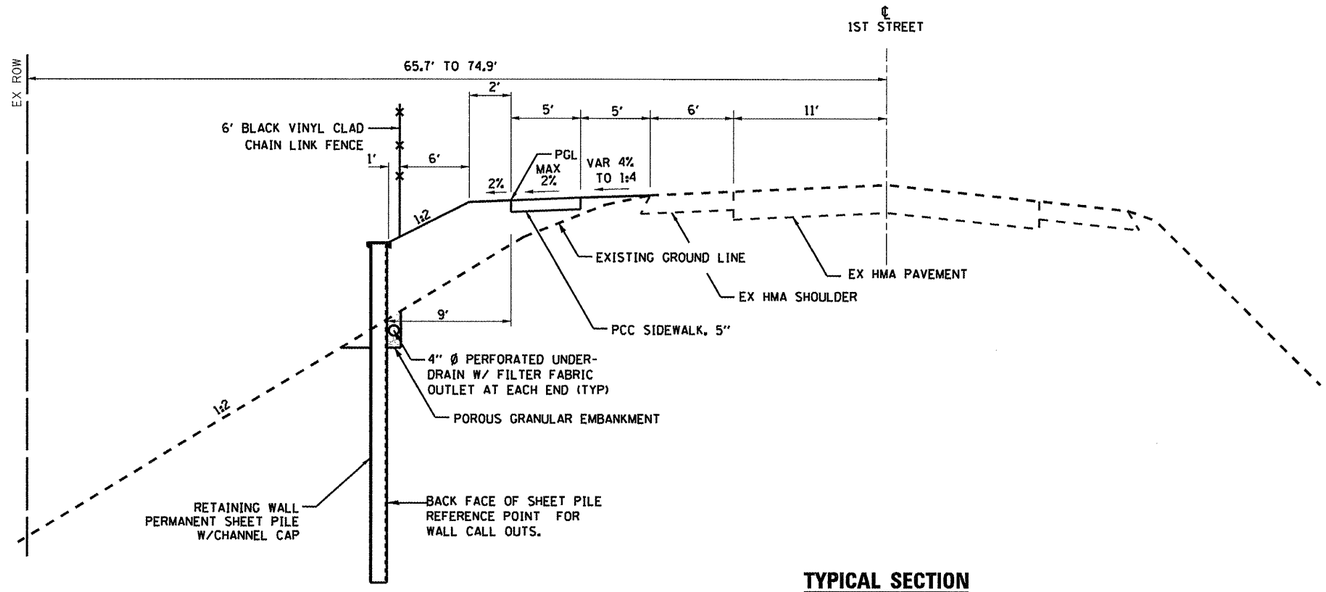

TYPICAL SECTION

1ST STREET SIDEWALK
STA. 17+15.00 TO STA. 20+40.00

FILE NAME = SHT-TYPICAL.DGN	USER NAME = PAR	DESIGNED - BAJ	REVISED -
		DRAWN - PAR	REVISED -
	PLOT SCALE = 1'=10'	CHECKED - BAJ	REVISED -
	PLOT DATE = 01-13-12	DATE - 01-13-12	REVISED -

STATE OF ILLINOIS
DEPARTMENT OF TRANSPORTATION

1ST STREET SIDEWALK
TYPICAL SECTIONS

SCALE: | SHEET NO. 2 OF 2 SHEETS | STA. 7+63.74 TO STA. 23+59.93

F.A. RTE.	SECTION	COUNTY	TOTAL SHEETS	SHEET NO.
	10-00019-00-SW	ROCK ISLAND	40	6
		CONTRACT NO. 85555		
	ILLINOIS FED. AID PROJECT			