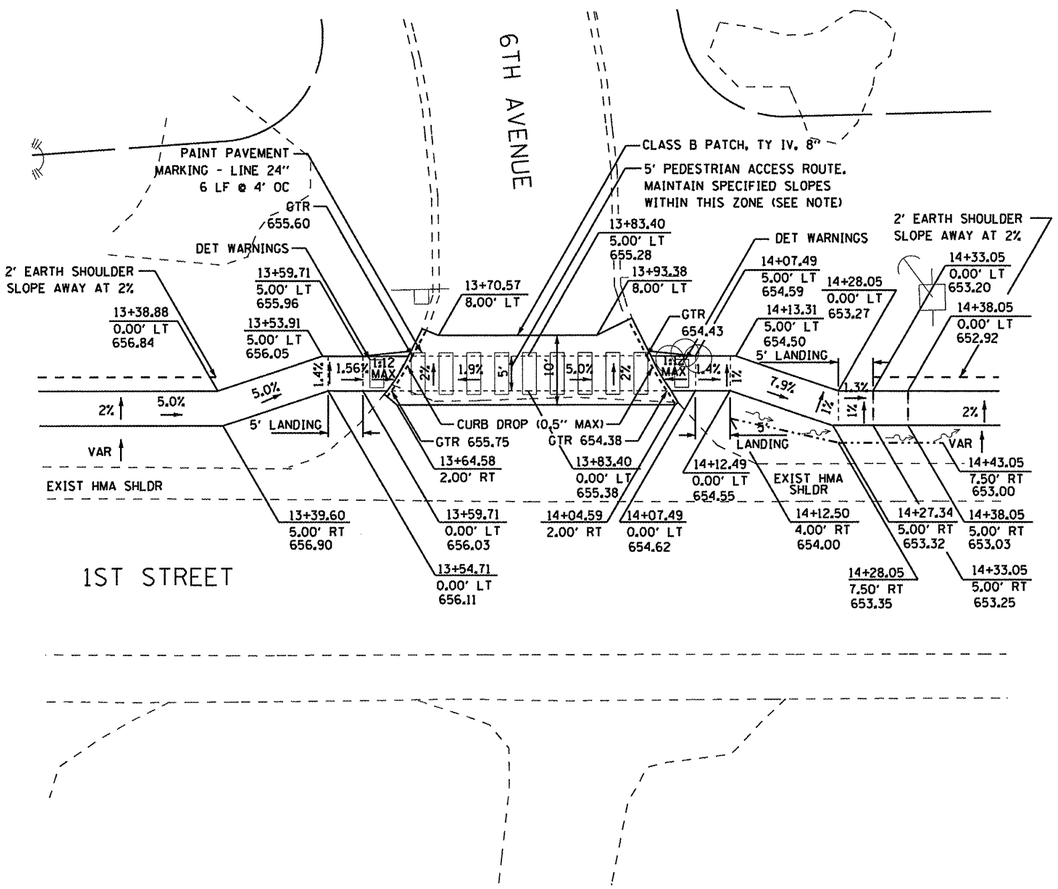

NOTE
PEDESTRIAN ACCESS ROUTE - CROSSWALK REQUIREMENTS:
MAXIMUM ALLOWABLE CROSS SLOPE = 2.0%
MAXIMUM ALLOWABLE RUNNING SLOPE = 5.0%

6TH AVENUE INTERSECTION ELEVATION DETAIL

SCALE : 1:20

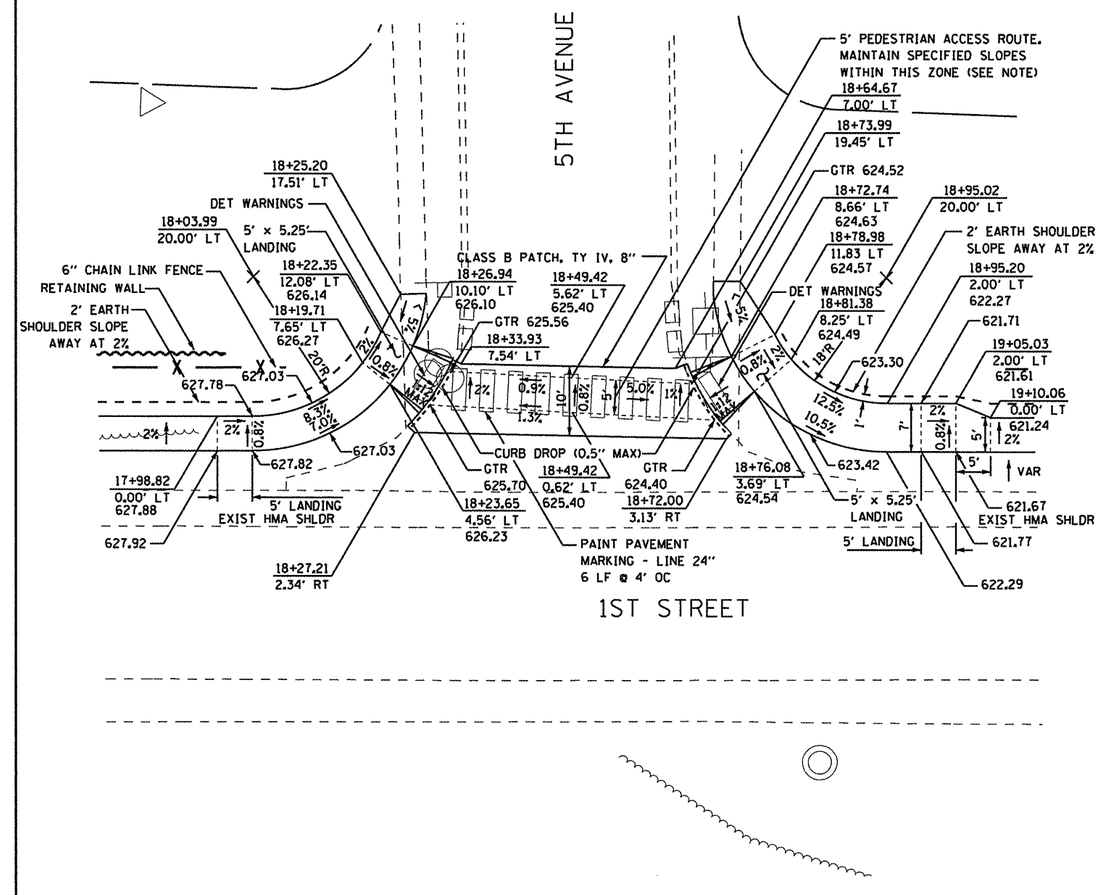

NOTE
PEDESTRIAN ACCESS ROUTE - CROSSWALK REQUIREMENTS:
MAXIMUM ALLOWABLE CROSS SLOPE = 2.0%
MAXIMUM ALLOWABLE RUNNING SLOPE = 5.0%

5TH AVENUE INTERSECTION ELEVATION DETAIL

SCALE : 1:20

FILE NAME = SHT-DETAILS.DGN	USER NAME = PAR	DESIGNED - BAJ	REVISED -	STATE OF ILLINOIS DEPARTMENT OF TRANSPORTATION	1ST STREET SIDEWALK SPECIAL DETAIL DRAWING	F.A. RTE.	SECTION	COUNTY	TOTAL SHEETS	SHEET NO.
		DRAWN - PAR	REVISED -				10-00019-00-SW	ROCK ISLAND	40	17
	PLOT SCALE = 1":1'	CHECKED - BAJ	REVISED -					CONTRACT NO. 85555		
	PLOT DATE = 01-13-12	DATE - 01-13-12	REVISED -		SCALE: / SHEET NO. 1 OF 7 SHEETS / STA. 7+63.74 TO STA. 23+59.93			ILLINOIS FED. AID PROJECT		