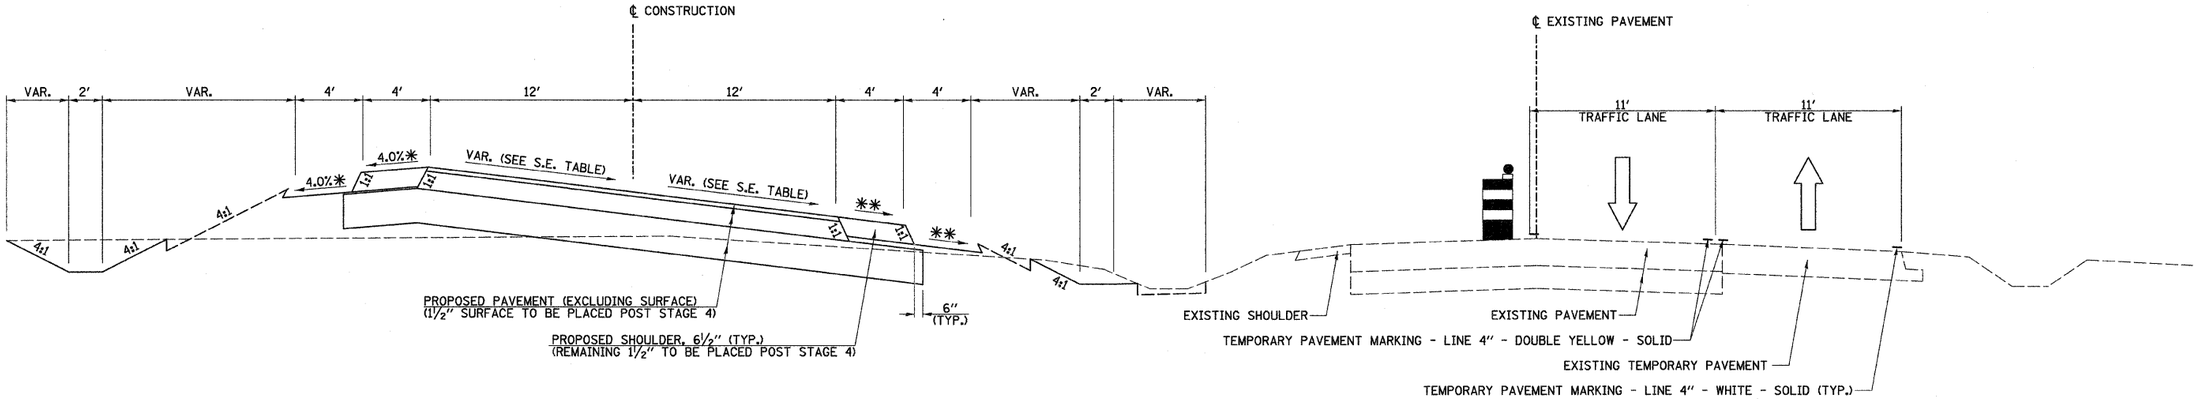

STAGE 2 TYPICAL SECTION
F.A.S. RTE. 258 (C.H. 2)

STA. 50+72.86 TO STA. 55+84.05

* VARIES ON HIGH SIDE OF SUPERELEVATION SECTIONS TO ENSURE A MAXIMUM BREAKOVER OF 8.0%.

** SLOPE SHALL BE THE SAME AS THE SUPERELEVATION RATE BUT NOT LESS THAN 4.0%.

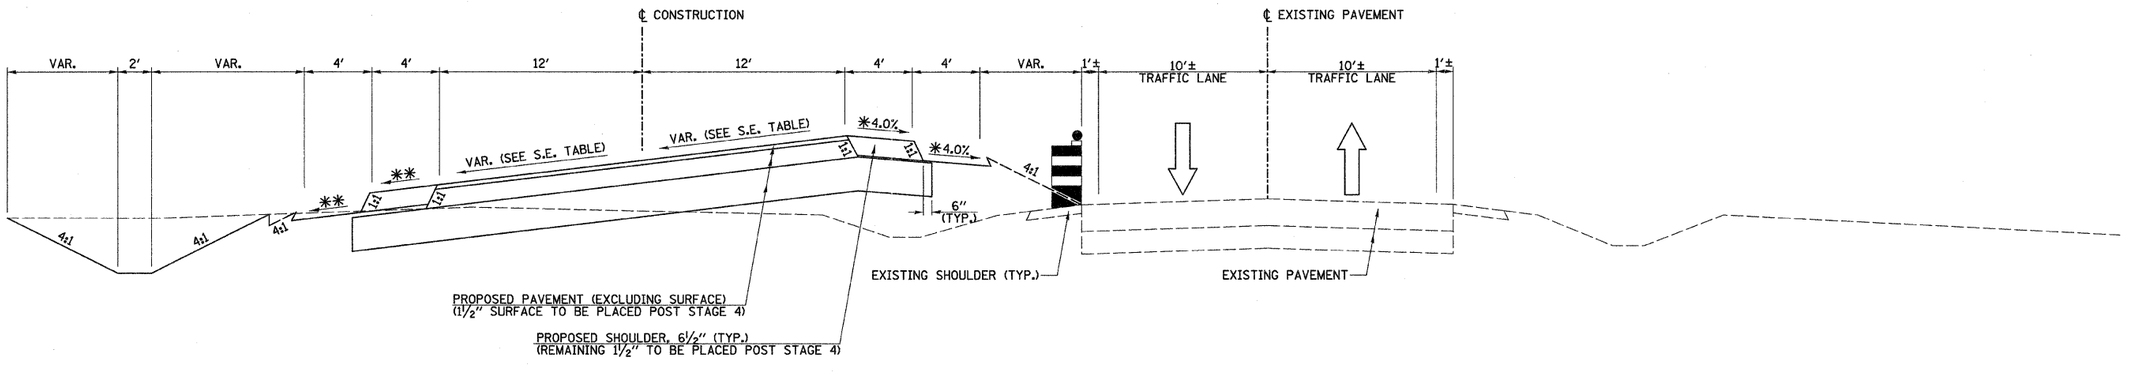

STAGE 2 TYPICAL SECTION
F.A.S. RTE. 258 (C.H. 2)

STA. 55+84.05 TO STA. 58+38.02

FILE NAME = v:\2844\2844ft204.dgn	USER NAME = bdecraene	DESIGNED -	REVISED -	STATE OF ILLINOIS DEPARTMENT OF TRANSPORTATION	F.A.S. RTE. 258 (C.H. 2) STAGE 2 TYPICAL SECTION			F.A.S. RTE.	SECTION	COUNTY	TOTAL SHEETS	SHEET NO.
		DRAWN -	REVISED -					258	11-00325-00-SP	LA SALLE	84	23
	PLOT SCALE = 4.2350 ′ / IN.	CHECKED -	REVISED -							CONTRACT NO. 87479		
	PLOT DATE = 12/22/2011	DATE -	REVISED -		SCALE: N/A	SHEET NO. 4 OF 5 SHEETS	STA. N/A TO STA. N/A	FED. ROAD DIST. NO.	ILLINOIS	FED. AID PROJECT		