FINAL SURVEY	SURVEYED	BY	DATE
	PLOTTED		
NOTE BOOK	TEMPLATE		
	AREAS		
NO.	AREAS CHECKED		

ORIGINAL SURVEY	SURVEYED	BY	DATE
	PLOTTED		
NOTE BOOK	TEMPLATE		
	AREAS		
NO.	AREAS CHECKED		

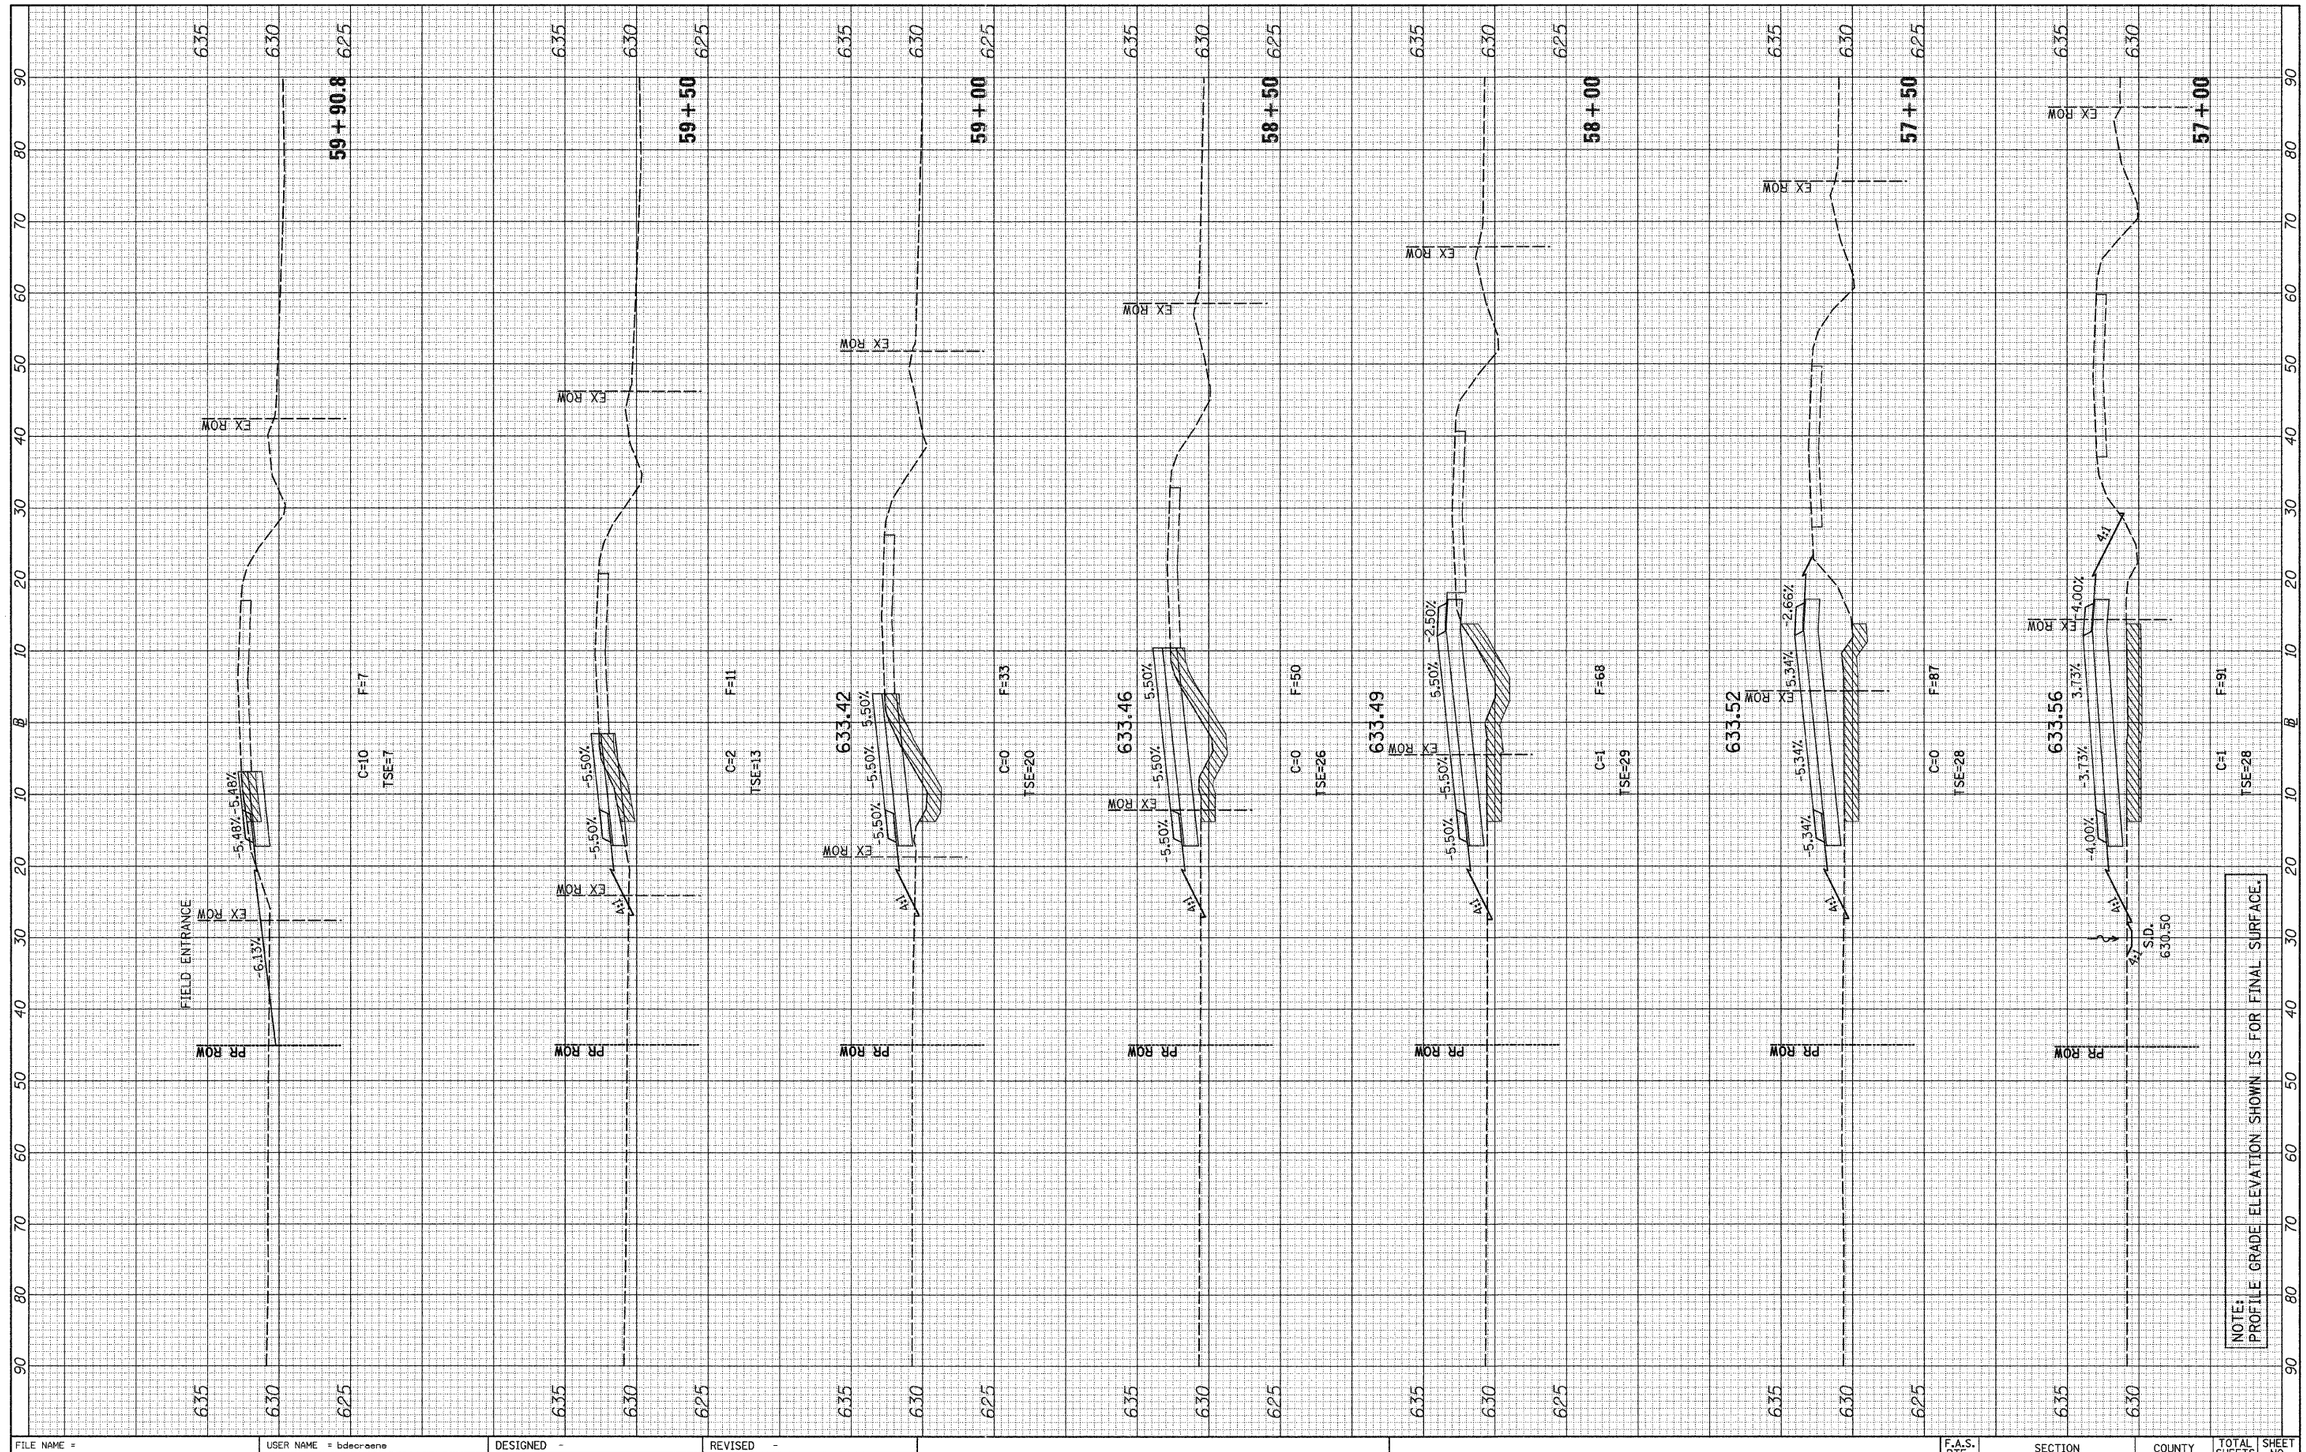

NOTE:
PROFILE GRADE ELEVATION SHOWN IS FOR FINAL SURFACE.

FILE NAME =	USER NAME = bdecraene	DESIGNED -	REVISED -
v:\2844\2844f2xshts_CH_2.dgn		DRAWN -	REVISED -
	PLOT SCALE = 10.0000 ' / IN.	CHECKED -	REVISED -
	PLOT DATE = 12/22/2011	DATE -	REVISED -

STATE OF ILLINOIS
DEPARTMENT OF TRANSPORTATION

F.A.S. RTE. 258 (C.H. 2) STAGE 2 CROSS SECTIONS

SCALE: H=10 V=5 | SHEET NO. 9 OF 11 SHEETS | STA. 57+00 TO STA. 59+90.8

F.A.S. RTE.	SECTION	COUNTY	TOTAL SHEETS	SHEET NO.
258	11-00325-00-SP	LA SALLE	84	62
		CONTRACT NO. 87479		
	ILLINOIS FED. AID PROJECT			