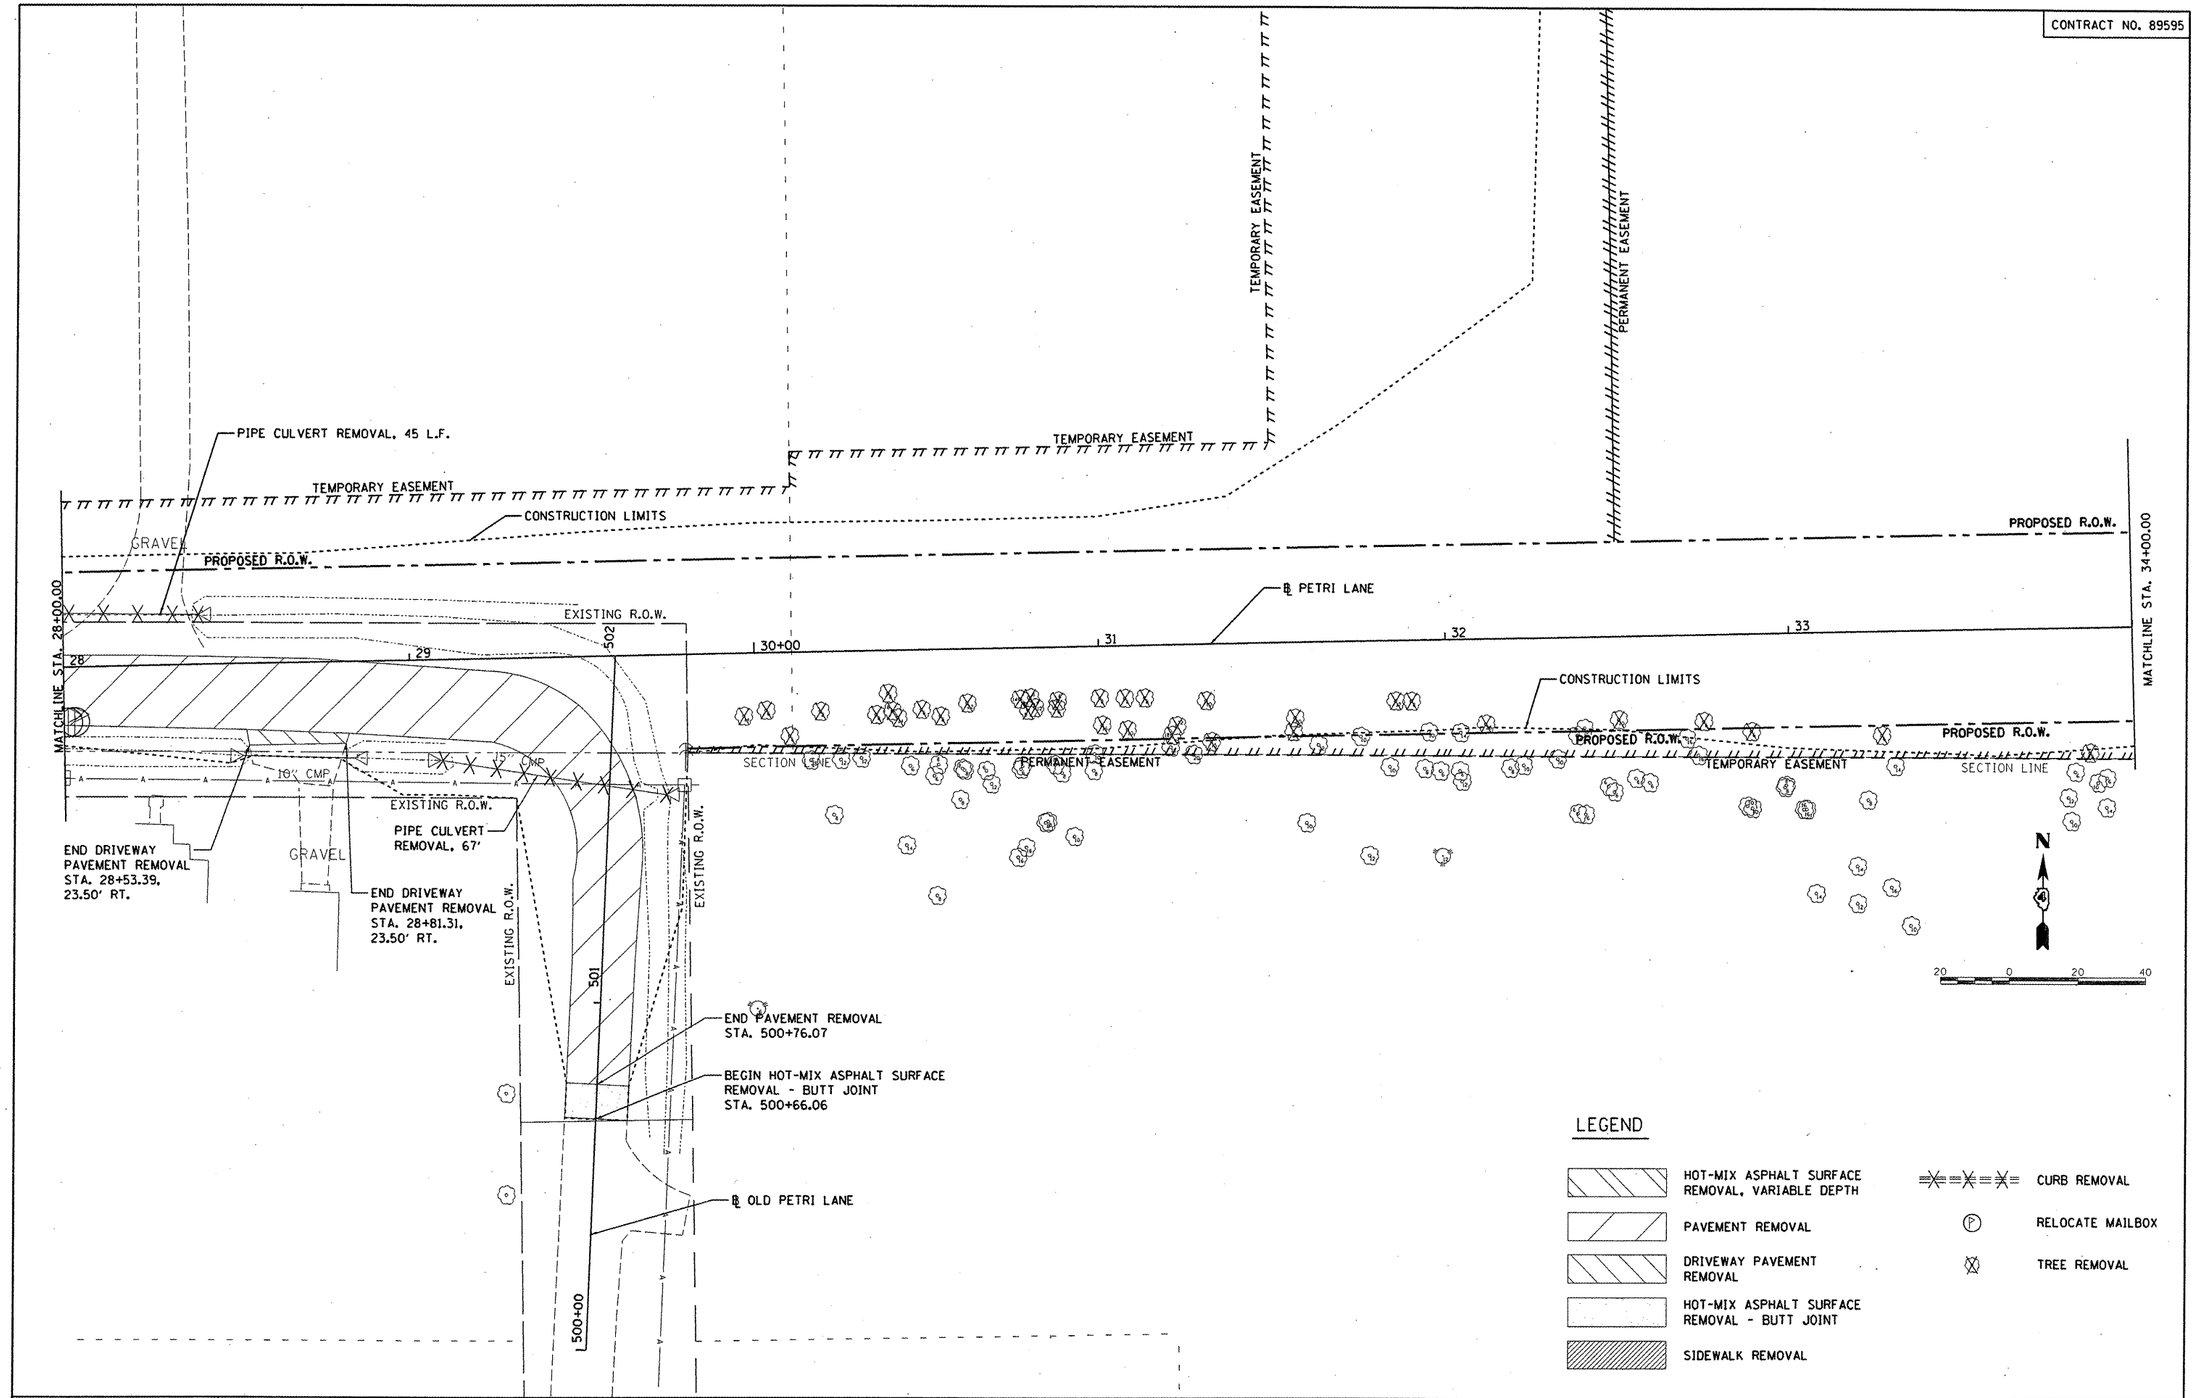

FILE NAME = I:\08Jobs\08L0212A\CAD\Road\Sheet\c-104dem.dgn	USER NAME = dawso00878	DESIGNED - DLC	REVISED -	STATE OF ILLINOIS DEPARTMENT OF TRANSPORTATION	PETRI LANE REMOVAL PLAN	F.A.U. RTE. 6698	SECTION 10-00183-00-FP	COUNTY TAZEWELL	TOTAL SHEETS 81	SHEET NO. 23
		DRAWN - DLC	REVISED -							
	PLOT SCALE = 40.000 ' / in.	CHECKED - MGD	REVISED -							
	PLOT DATE = 09\14\2011	DATE - 9/14/2011	REVISED -		SCALE: 1"=20' SHEET NO. OF SHEETS STA. 28+00.00 TO STA. 34+00.00	FED. ROAD DIST. NO.	ILLINOIS	FED. AID PROJECT M-5093 (154)		

© Copyright Hanson Professional Services Inc. 2011
HANSON
Hanson Professional Services Inc.