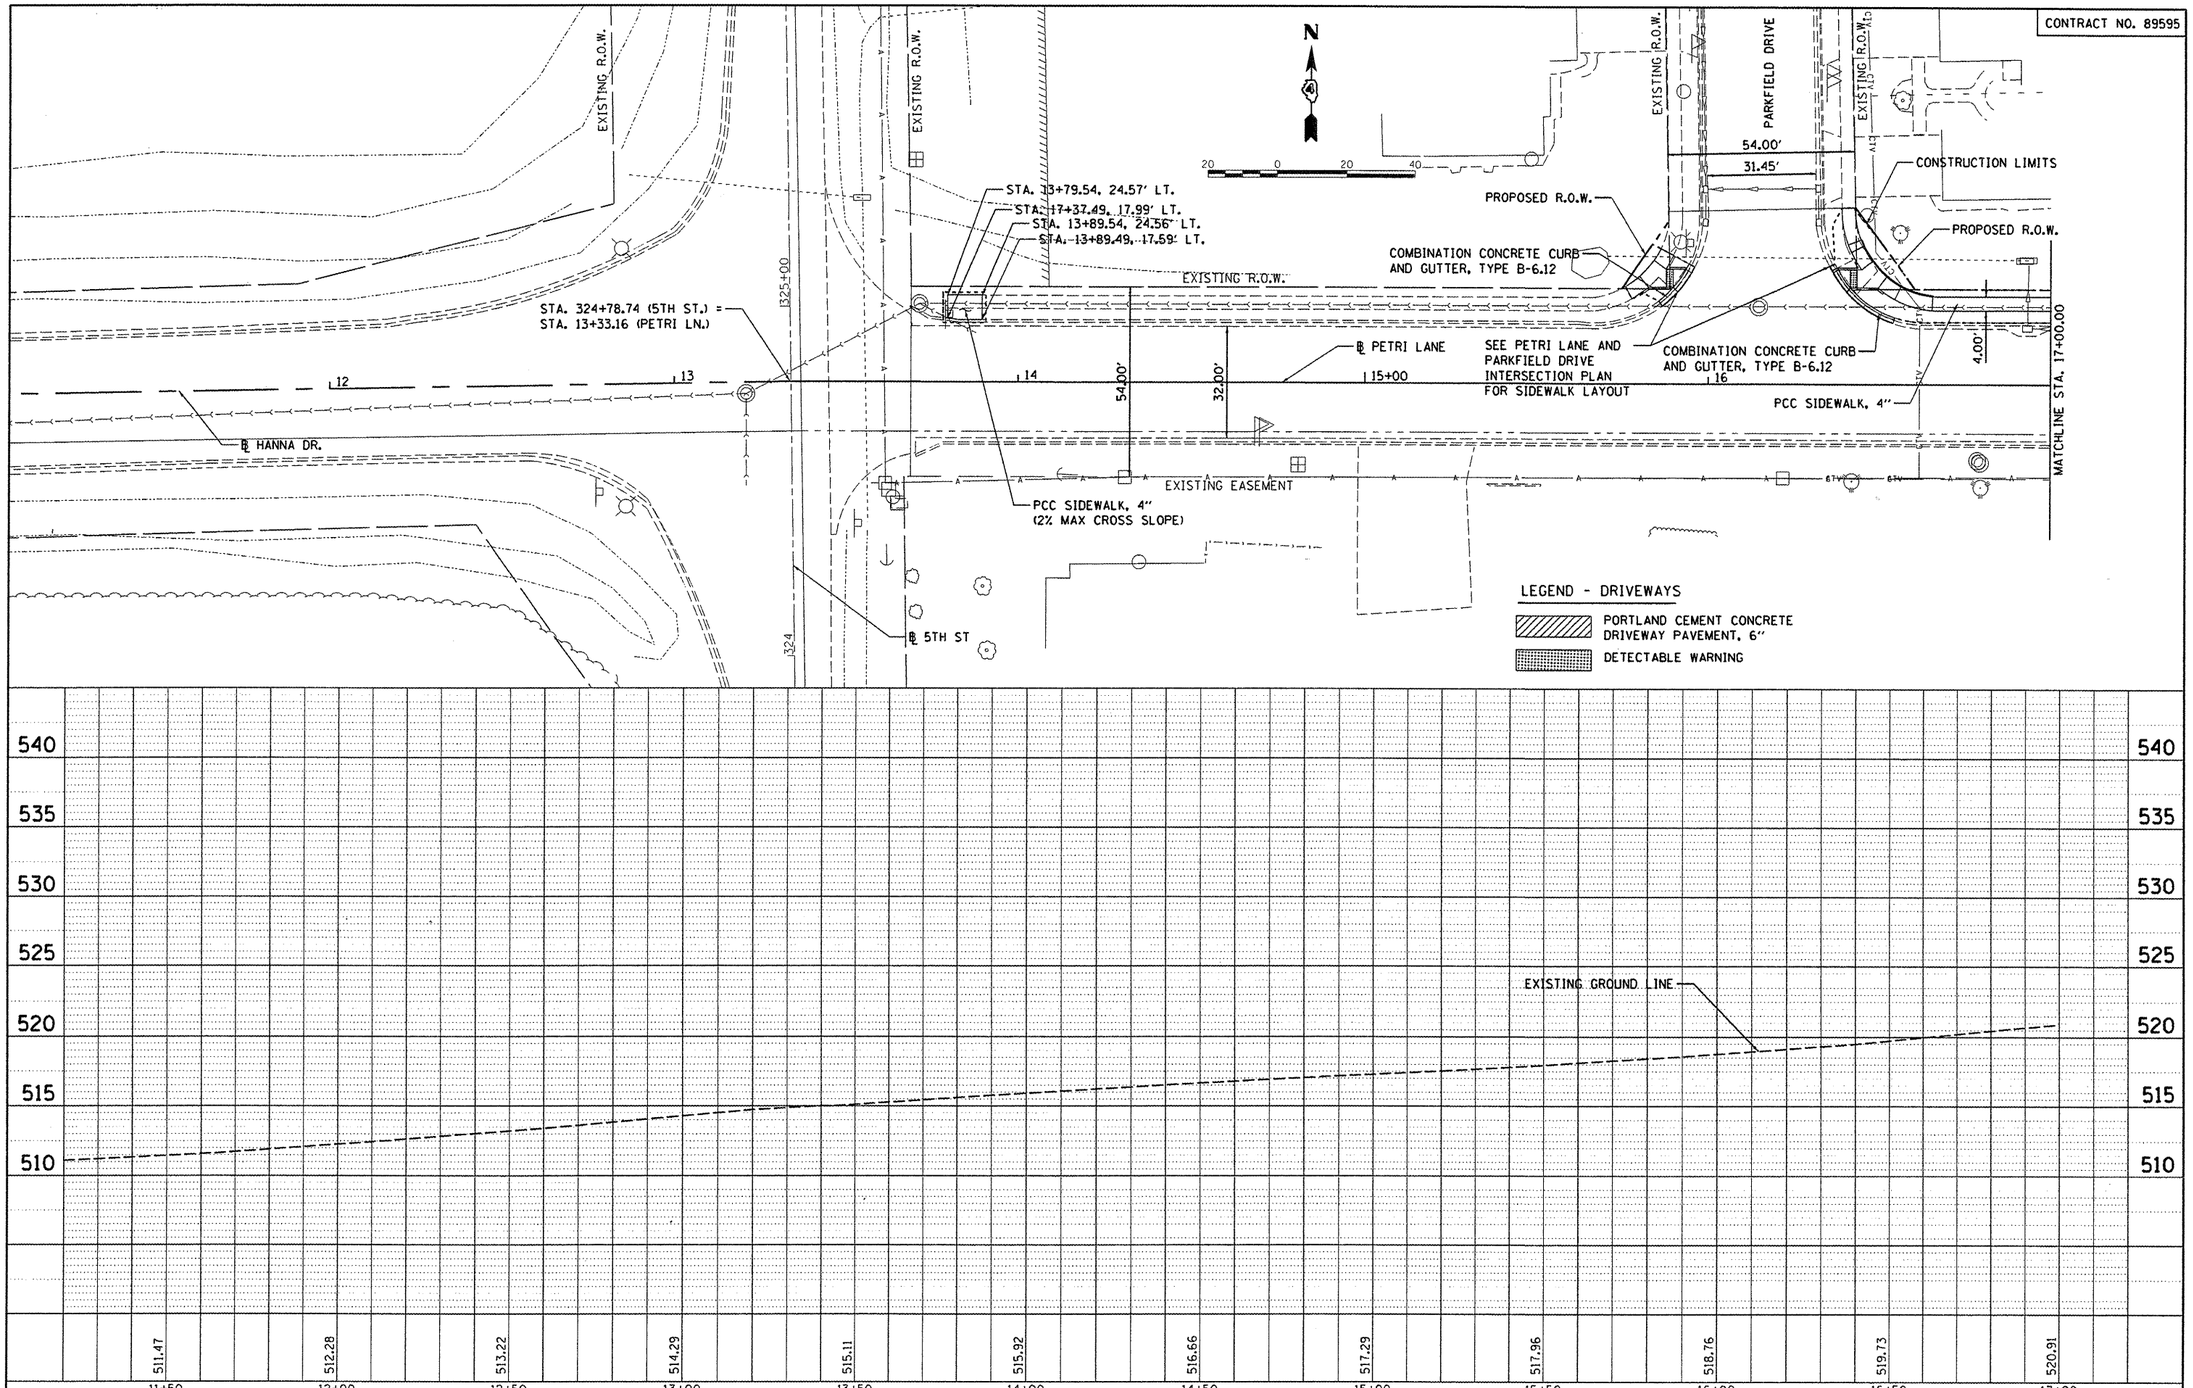

PLAN — NOTE BOOK NO. ___ — SURVEYED / PLOTTED / ALIGNMENT CHECKED / RT. OF WAY CHECKED / CADD FILE NAME — BY — DATE

PROFILE — NOTE BOOK NO. ___ — SURVEYED / PLOTTED / GRADES CHECKED / B.M. NOTED / STRUCTURE NOTATNS CHKD — BY — DATE

FILE NAME = I:\08Jobs\08L0212A\CAD\Road\Sheet\c-701.dgn	USER NAME = dawso00878	DESIGNED - DLC	REVISED -
		DRAWN - DLC	REVISED -
	PLOT SCALE = 40.000 ' / in.	CHECKED - MGD	REVISED -
	PLOT DATE = 09\14\2011	DATE - 9/14/2011	REVISED -

STATE OF ILLINOIS
DEPARTMENT OF TRANSPORTATION

PETRI LANE
PLAN AND PROFILE

SCALE: 1"=20' | SHEET NO. OF SHEETS | STA. 13+33.16 TO STA. 17+00.00

F.A.U. RTE.	SECTION	COUNTY	TOTAL SHEETS	SHEET NO.
6698	10-00183-00-FP	TAZEWELL	81	27

CONTRACT NO. 89595

ILLINOIS FED. AID PROJECT M-5093 (154)