CONTRACT NO. 89595

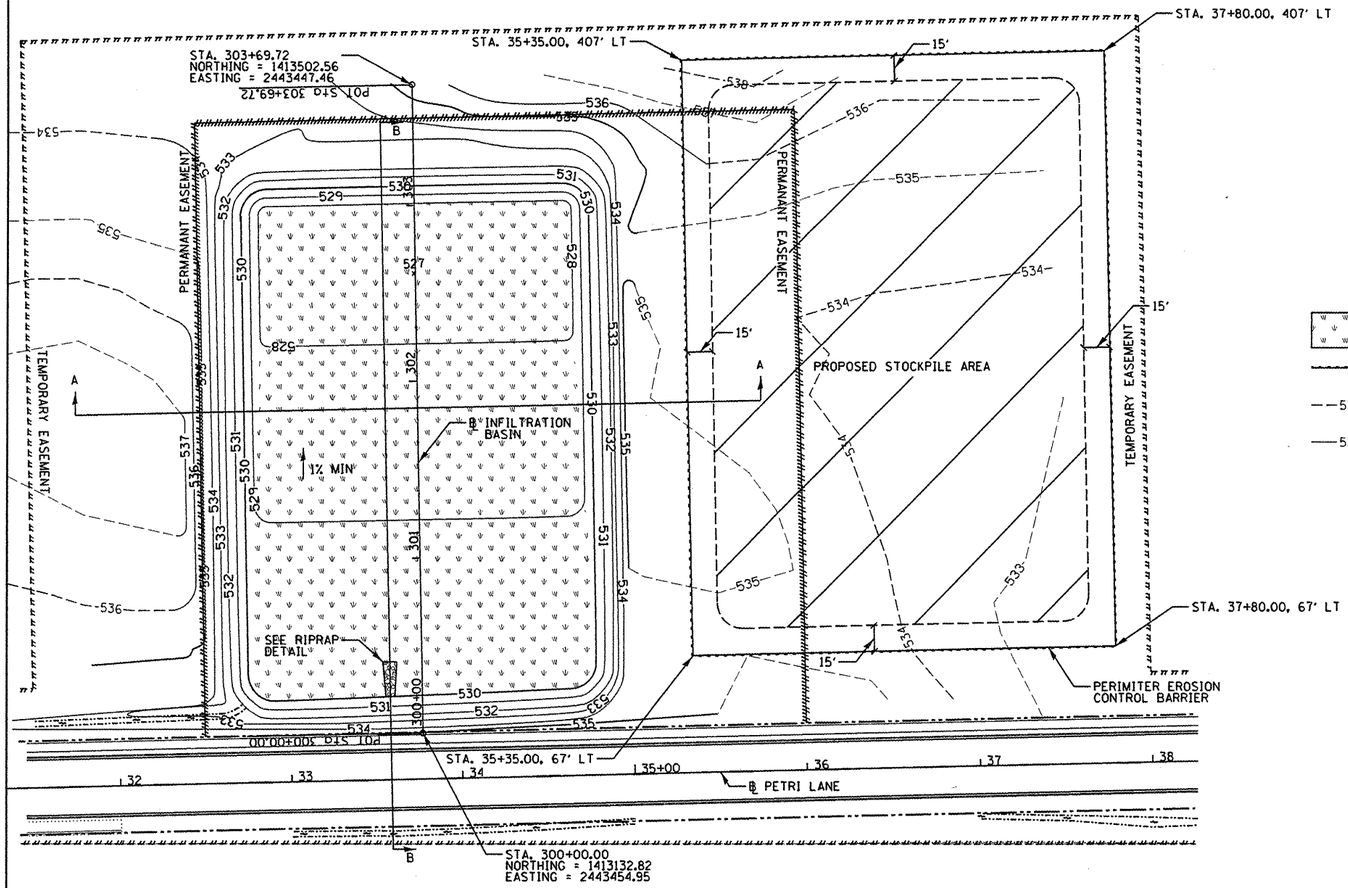

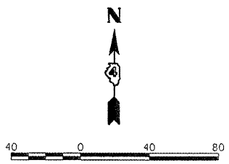

LEGEND

- SEEDING CLASS 2A AND MULCH METHOD 2 ONLY
- PERIMETER EROSION BARRIER
- 530 EXISTNG GROUND CONTOUR
- 530 PROPOSED GROND CONTOUR

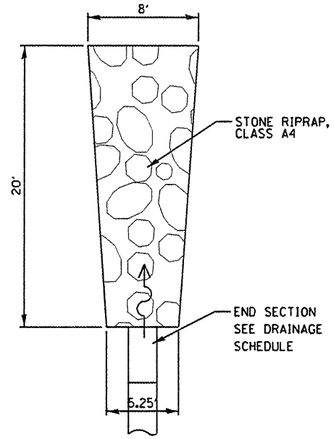

RIPRAP DETAIL

SCALE 1"=5'

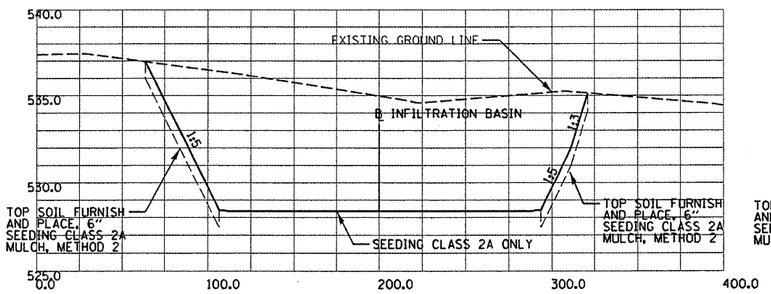

SECTION A-A

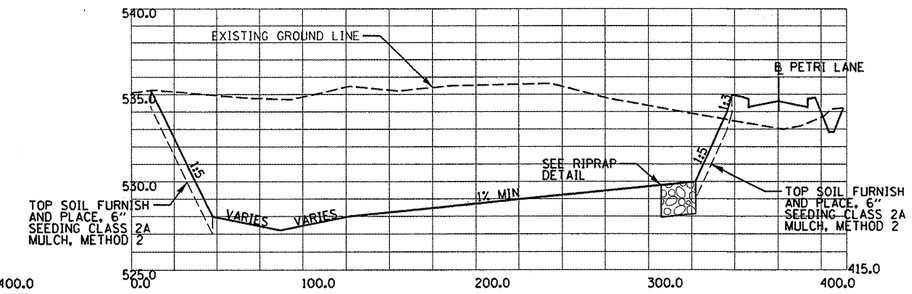

SECTION B-B

NOTES

1. ALL DISTURBED AREAS SHALL HAVE SEEDING CLASS 2A AND MULCH METHOD 2 APPLIED.
2. NO TOPSOIL SHALL BE PLACED ON THE BOTTOM OF THE INFILTRATION BASIN, ONLY SEEDING CLASS 2A AND MULCH METHOD 2 WILL BE INCLUDED.
3. PROPOSED STOCKPILE AREA SHALL BE TEMPORARY SEEDED EVERY 7 DAYS WITH SEEDING CLASS 7 (OR AS DIRECTED BY THE ENGINEER).

© Copyright Hanson Professional Services Inc. 2011

HANSON
Hanson Professional Services Inc.

FILE NAME = I:\08Jobs\08L02124\CAD\Road\Sheet\C-508det.dgn	USER NAME = dawso00878	DESIGNED -	REVISED -
		DRAWN -	REVISED -
	PLOT SCALE = 80.000 ' / in.	CHECKED -	REVISED -
	PLOT DATE = 09\14\2011	DATE -	REVISED -

STATE OF ILLINOIS
DEPARTMENT OF TRANSPORTATION

INFILTRATION BASIN GRADING AND DETAILS

SCALE: | SHEET NO. OF SHEETS | STA. TO STA.

F.A.U. RTE.	SECTION	COUNTY	TOTAL SHEETS	SHEET NO.
6698	10-00183-00-FP	TAZEWELL	81	40
FED. ROAD DIST. NO.	ILLINOIS	FED. AID PROJECT M-5093 (154)		