CONTRACT NO. 89595

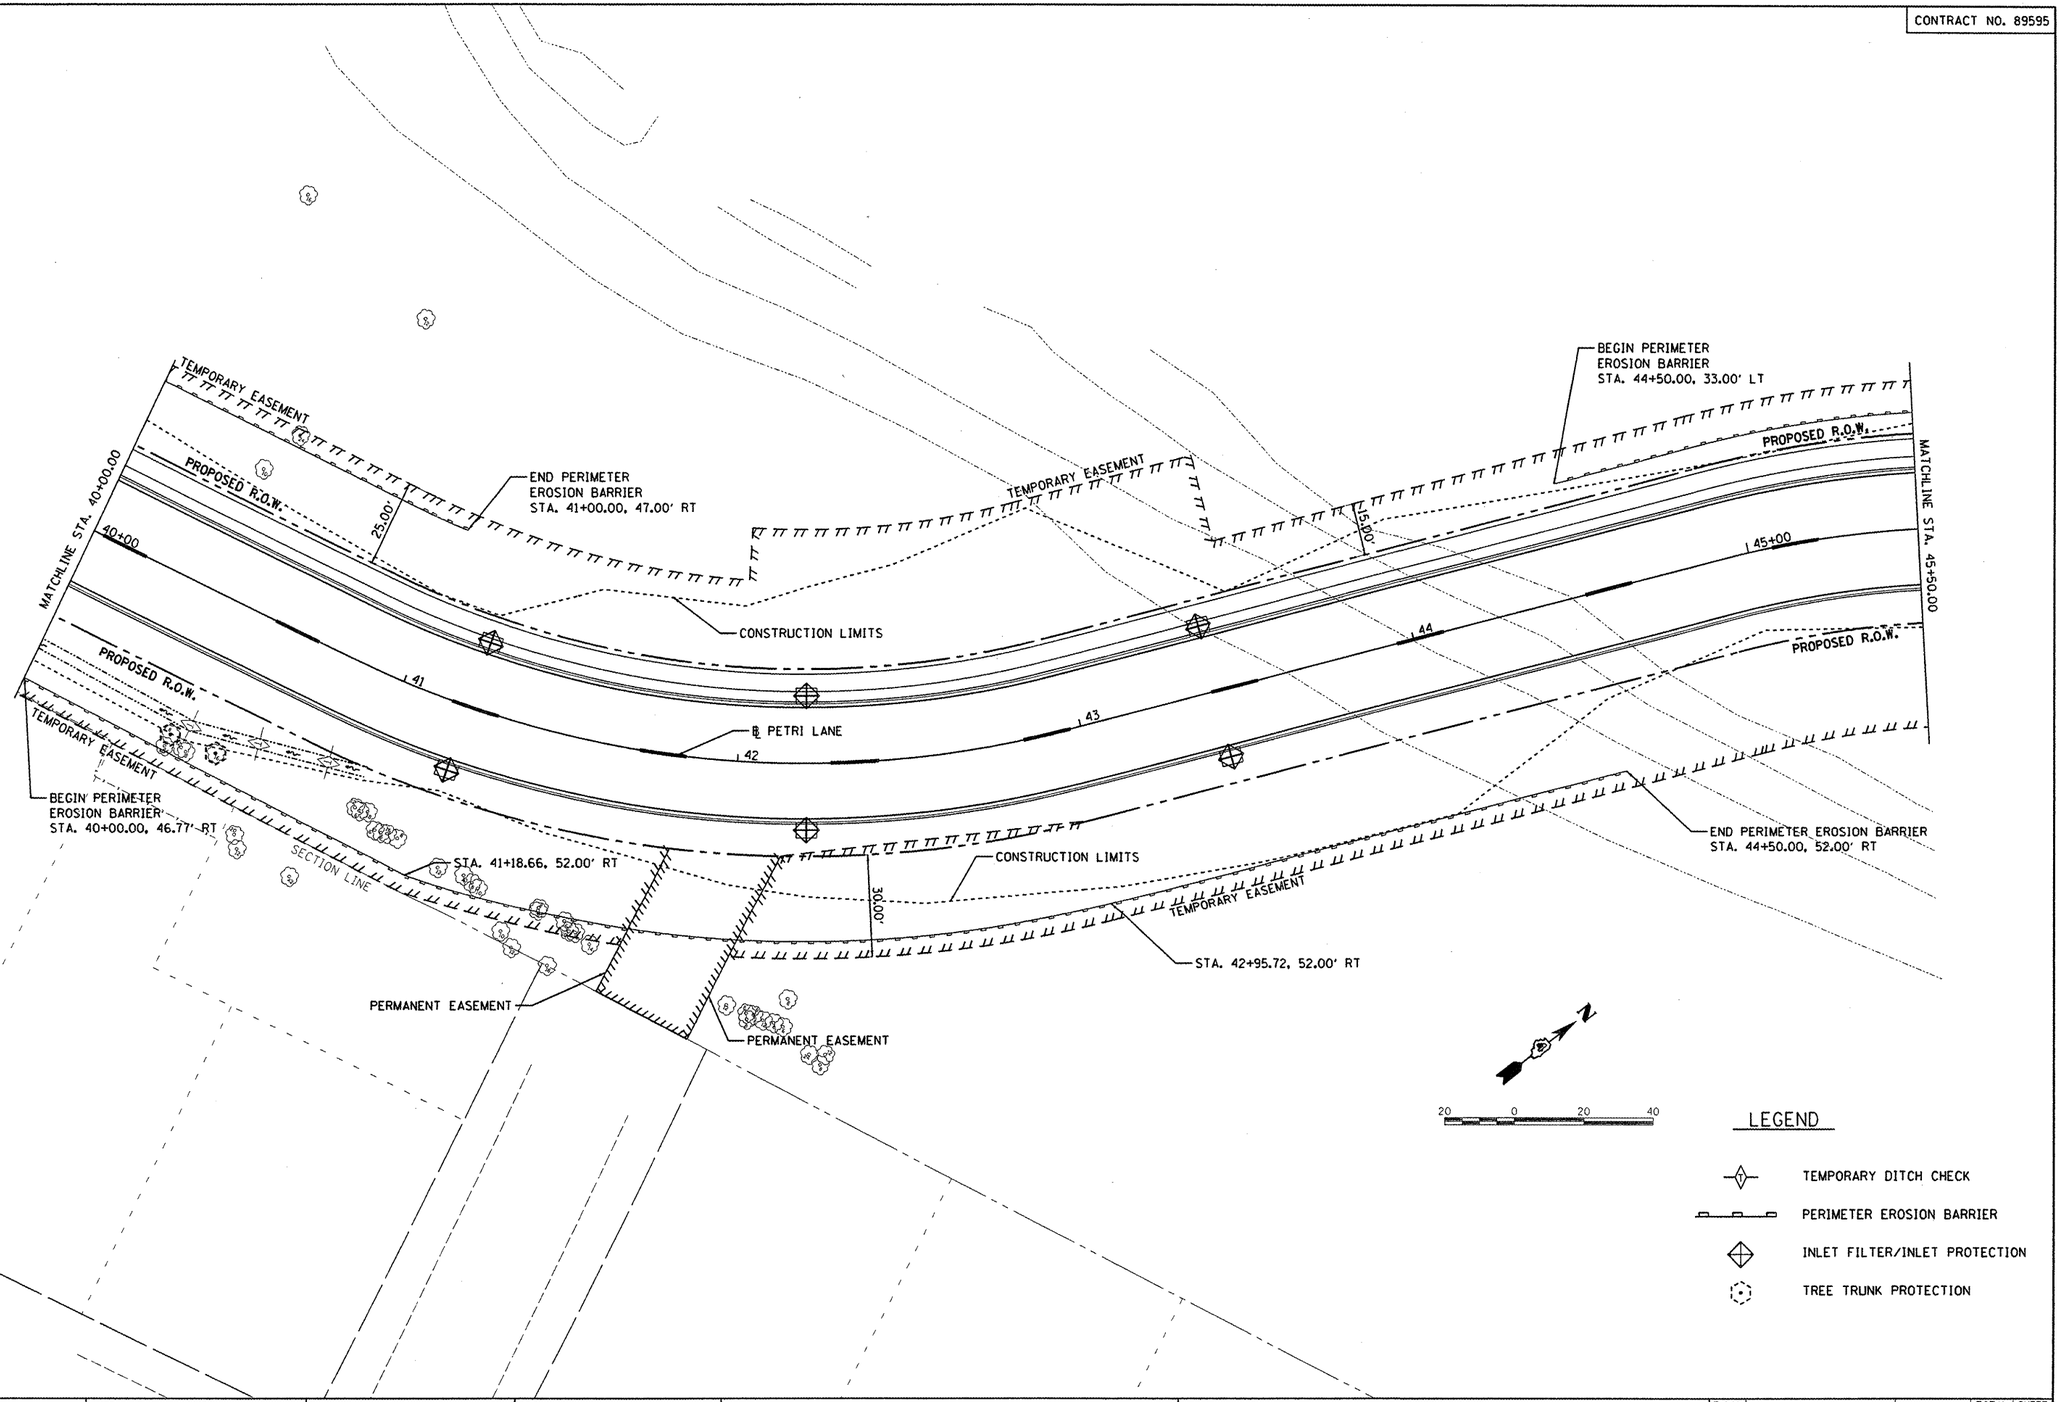

LEGEND

- TEMPORARY DITCH CHECK
- PERIMETER EROSION BARRIER
- INLET FILTER/INLET PROTECTION
- TREE TRUNK PROTECTION

FILE NAME = I:\08Jobs\08L0212A\CAD\Road\Sheet\c-106ero.dgn	USER NAME = dawse00878	DESIGNED - DLC	REVISED -
		DRAWN - DLC	REVISED -
	PLOT SCALE = 40.000 ' / in.	CHECKED - MGD	REVISED -
	PLOT DATE = 09\14\2011	DATE - 9/14/2011	REVISED -

STATE OF ILLINOIS
DEPARTMENT OF TRANSPORTATION

PETRI LANE
EROSION CONTROL PLAN

SCALE: 1"=20' | SHEET NO. OF SHEETS | STA. 40+00.00 TO STA. 45+50.00

F.A.U. RTE.	SECTION	COUNTY	TOTAL SHEETS	SHEET NO.
6698	10-00183-00-FP	TAZEWELL	81	46
FED. ROAD DIST. NO.	ILLINOIS	FED. AID PROJECT M-5093 (154)		

© Copyright Hanson Professional Services Inc. 2011
HANSON
Hanson Professional Services Inc.