CONTRACT NO. 89595

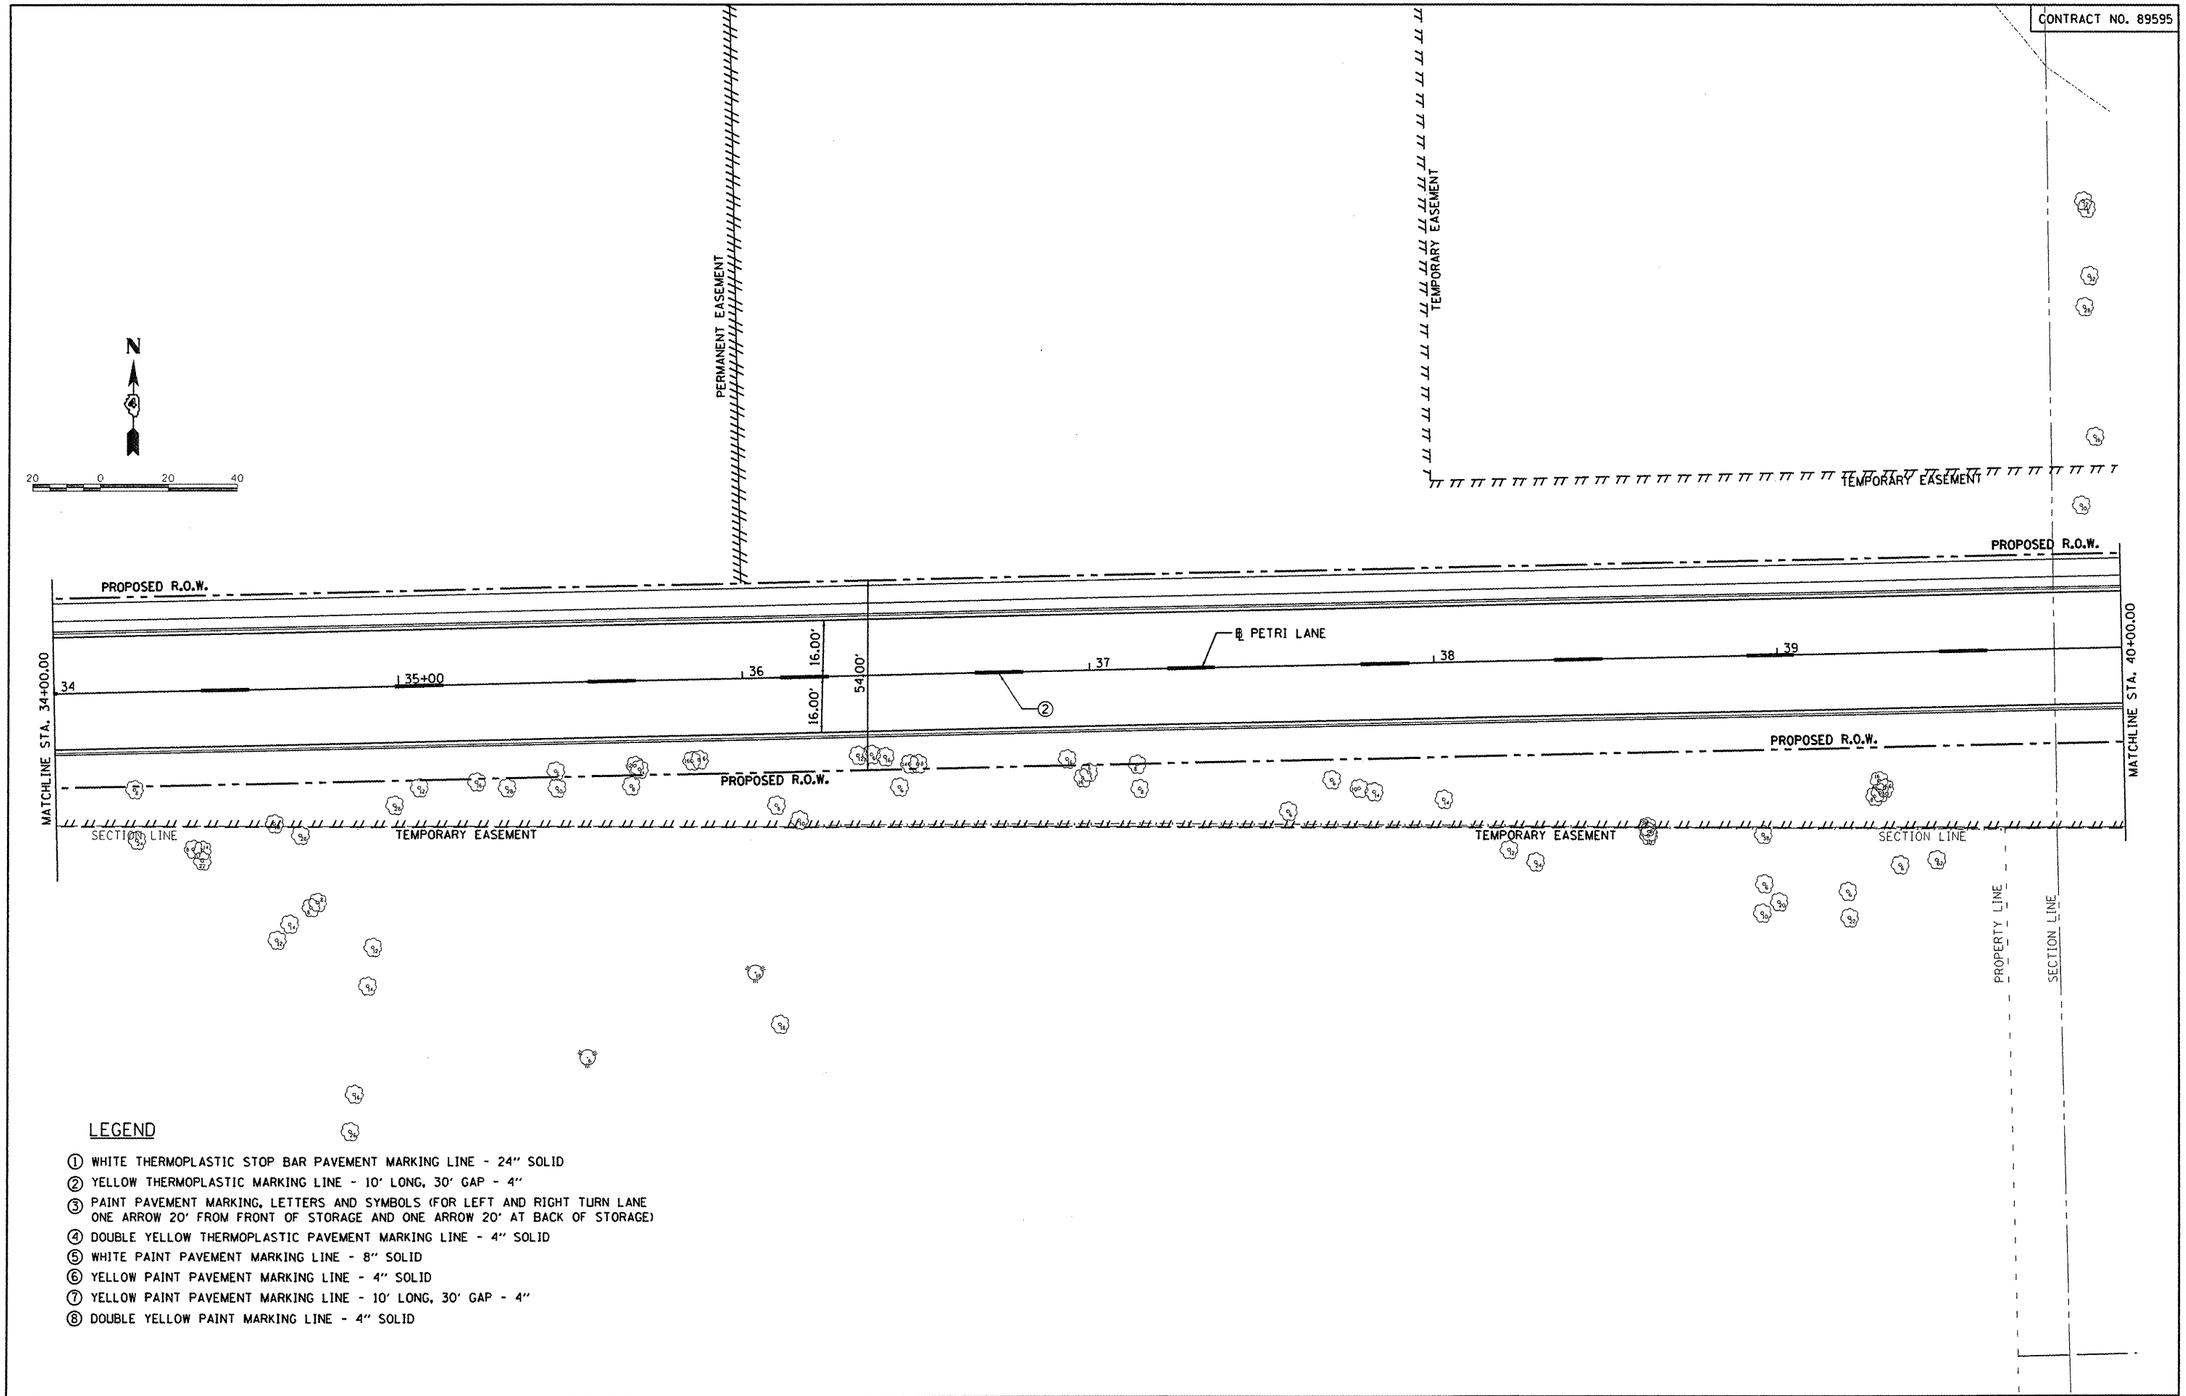

LEGEND

① WHITE THERMOPLASTIC STOP BAR PAVEMENT MARKING LINE - 24" SOLID
② YELLOW THERMOPLASTIC MARKING LINE - 10' LONG, 30' GAP - 4"
③ PAINT PAVEMENT MARKING, LETTERS AND SYMBOLS (FOR LEFT AND RIGHT TURN LANE ONE ARROW 20' FROM FRONT OF STORAGE AND ONE ARROW 20' AT BACK OF STORAGE)
④ DOUBLE YELLOW THERMOPLASTIC PAVEMENT MARKING LINE - 4" SOLID
⑤ WHITE PAINT PAVEMENT MARKING LINE - 8" SOLID
⑥ YELLOW PAINT PAVEMENT MARKING LINE - 4" SOLID
⑦ YELLOW PAINT PAVEMENT MARKING LINE - 10' LONG, 30' GAP - 4"
⑧ DOUBLE YELLOW PAINT MARKING LINE - 4" SOLID

© Copyright Hanson Professional Services Inc. 2011

HANSON
Hanson Professional Services Inc.

FILE NAME = I:\08Jobs\08L0212A\CAD\Road\Sheet\c-105mrk.dgn	USER NAME = dows00878	DESIGNED - DLC	REVISED -
		DRAWN - DLC	REVISED -
	PLOT SCALE = 40.000 ' / in.	CHECKED - MGD	REVISED -
	PLOT DATE = 09\14\2011	DATE - 9/14/2011	REVISED -

STATE OF ILLINOIS
DEPARTMENT OF TRANSPORTATION

PETRI LANE
PAVEMENT MARKING PLAN

SCALE: 1"=20' | SHEET NO. OF SHEETS | STA. 34+00.00 TO STA. 40+00.00

F.A.U. RTE.	SECTION	COUNTY	TOTAL SHEETS	SHEET NO.
6698	10-00183-00-FP	TAZEWELL	81	51

FED. ROAD DIST. NO. | ILLINOIS | FED. AID PROJECT M-5093 (154)