CONTRACT NO. 89595

LEGEND

1. WHITE THERMOPLASTIC STOP BAR PAVEMENT MARKING LINE - 24" SOLID
2. YELLOW THERMOPLASTIC MARKING LINE - 10' LONG, 30' GAP - 4"
3. PAINT PAVEMENT MARKING, LETTERS AND SYMBOLS (FOR LEFT AND RIGHT TURN LANE ONE ARROW 20' FROM FRONT OF STORAGE AND ONE ARROW 20' AT BACK OF STORAGE)
4. DOUBLE YELLOW THERMOPLASTIC PAVEMENT MARKING LINE - 4" SOLID
5. WHITE PAINT PAVEMENT MARKING LINE - 8" SOLID
6. YELLOW PAINT PAVEMENT MARKING LINE - 4" SOLID
7. YELLOW PAINT PAVEMENT MARKING LINE - 10' LONG, 30' GAP - 4"
8. DOUBLE YELLOW PAINT MARKING LINE - 4" SOLID

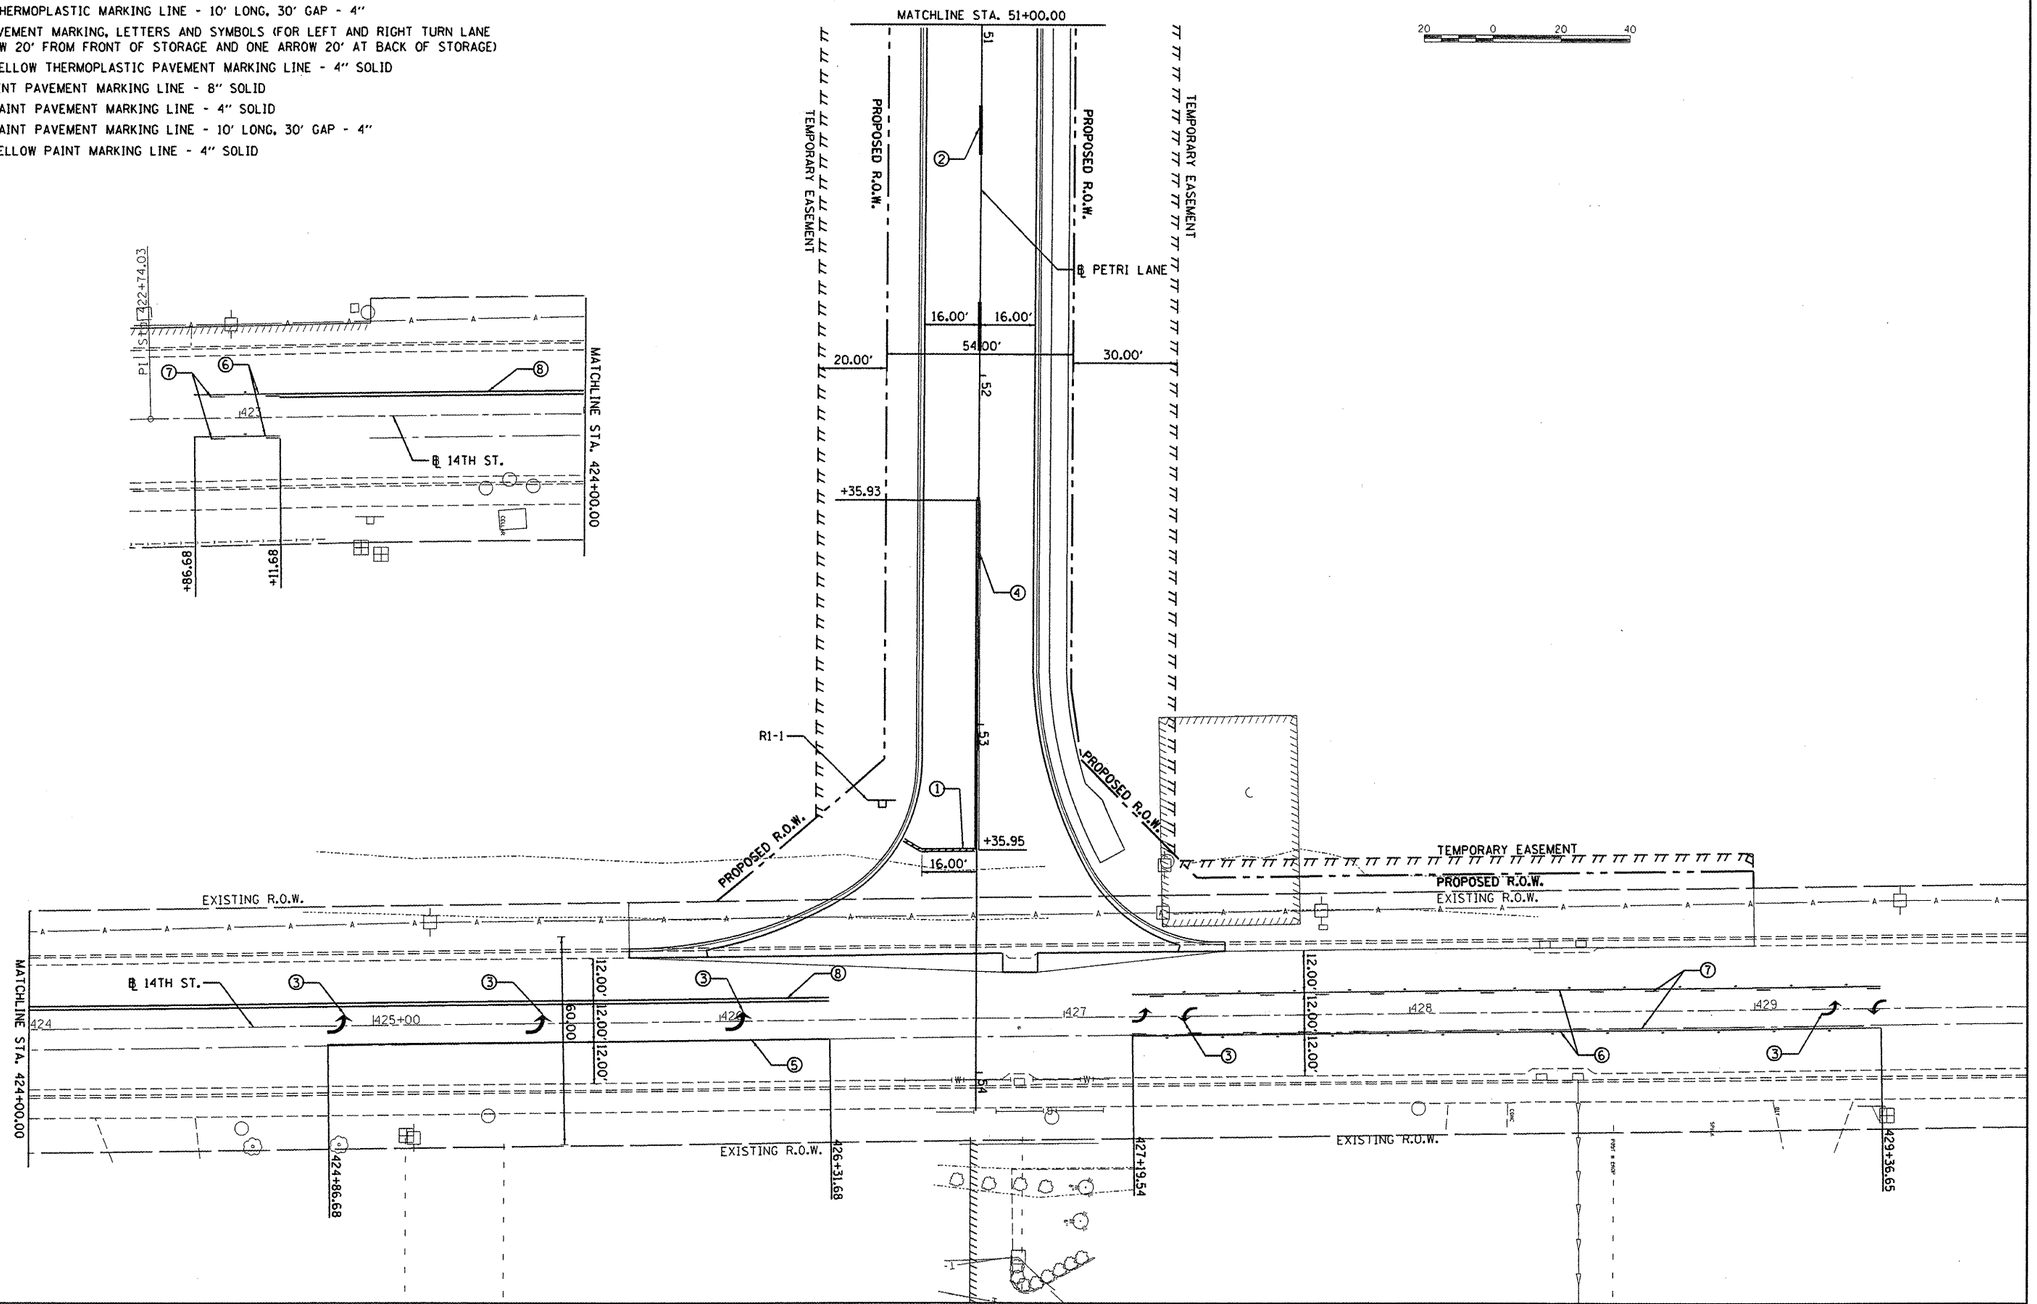

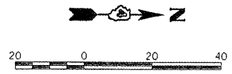

FILE NAME = l:\08Jobs\08L0212A\CAD\Road\Sheet\c-108mrk.dgn	USER NAME = dawso00878	DESIGNED - DLC	REVISED -
	PLOT SCALE = 40.000 ' / in.	DRAWN - DLC	REVISED -
	PLOT DATE = 09\14\2011	CHECKED - MGD	REVISED -
		DATE - 9/14/2011	REVISED -

STATE OF ILLINOIS
DEPARTMENT OF TRANSPORTATION

PETRI LANE
PAVEMENT MARKING PLAN

SCALE: | SHEET NO. OF SHEETS | STA. 51+00.00 TO STA. 53+84.42

F.A.U. RTE.	SECTION	COUNTY	TOTAL SHEETS	SHEET NO.
6698	10-00183-00-FP	TAZEWELL	81	54
FED. ROAD DIST. NO.	ILLINOIS	FED. AID PROJECT M-5093 (154)		

© Copyright Hanson Professional Services Inc. 2011
HANSON
Hanson Professional Services Inc.