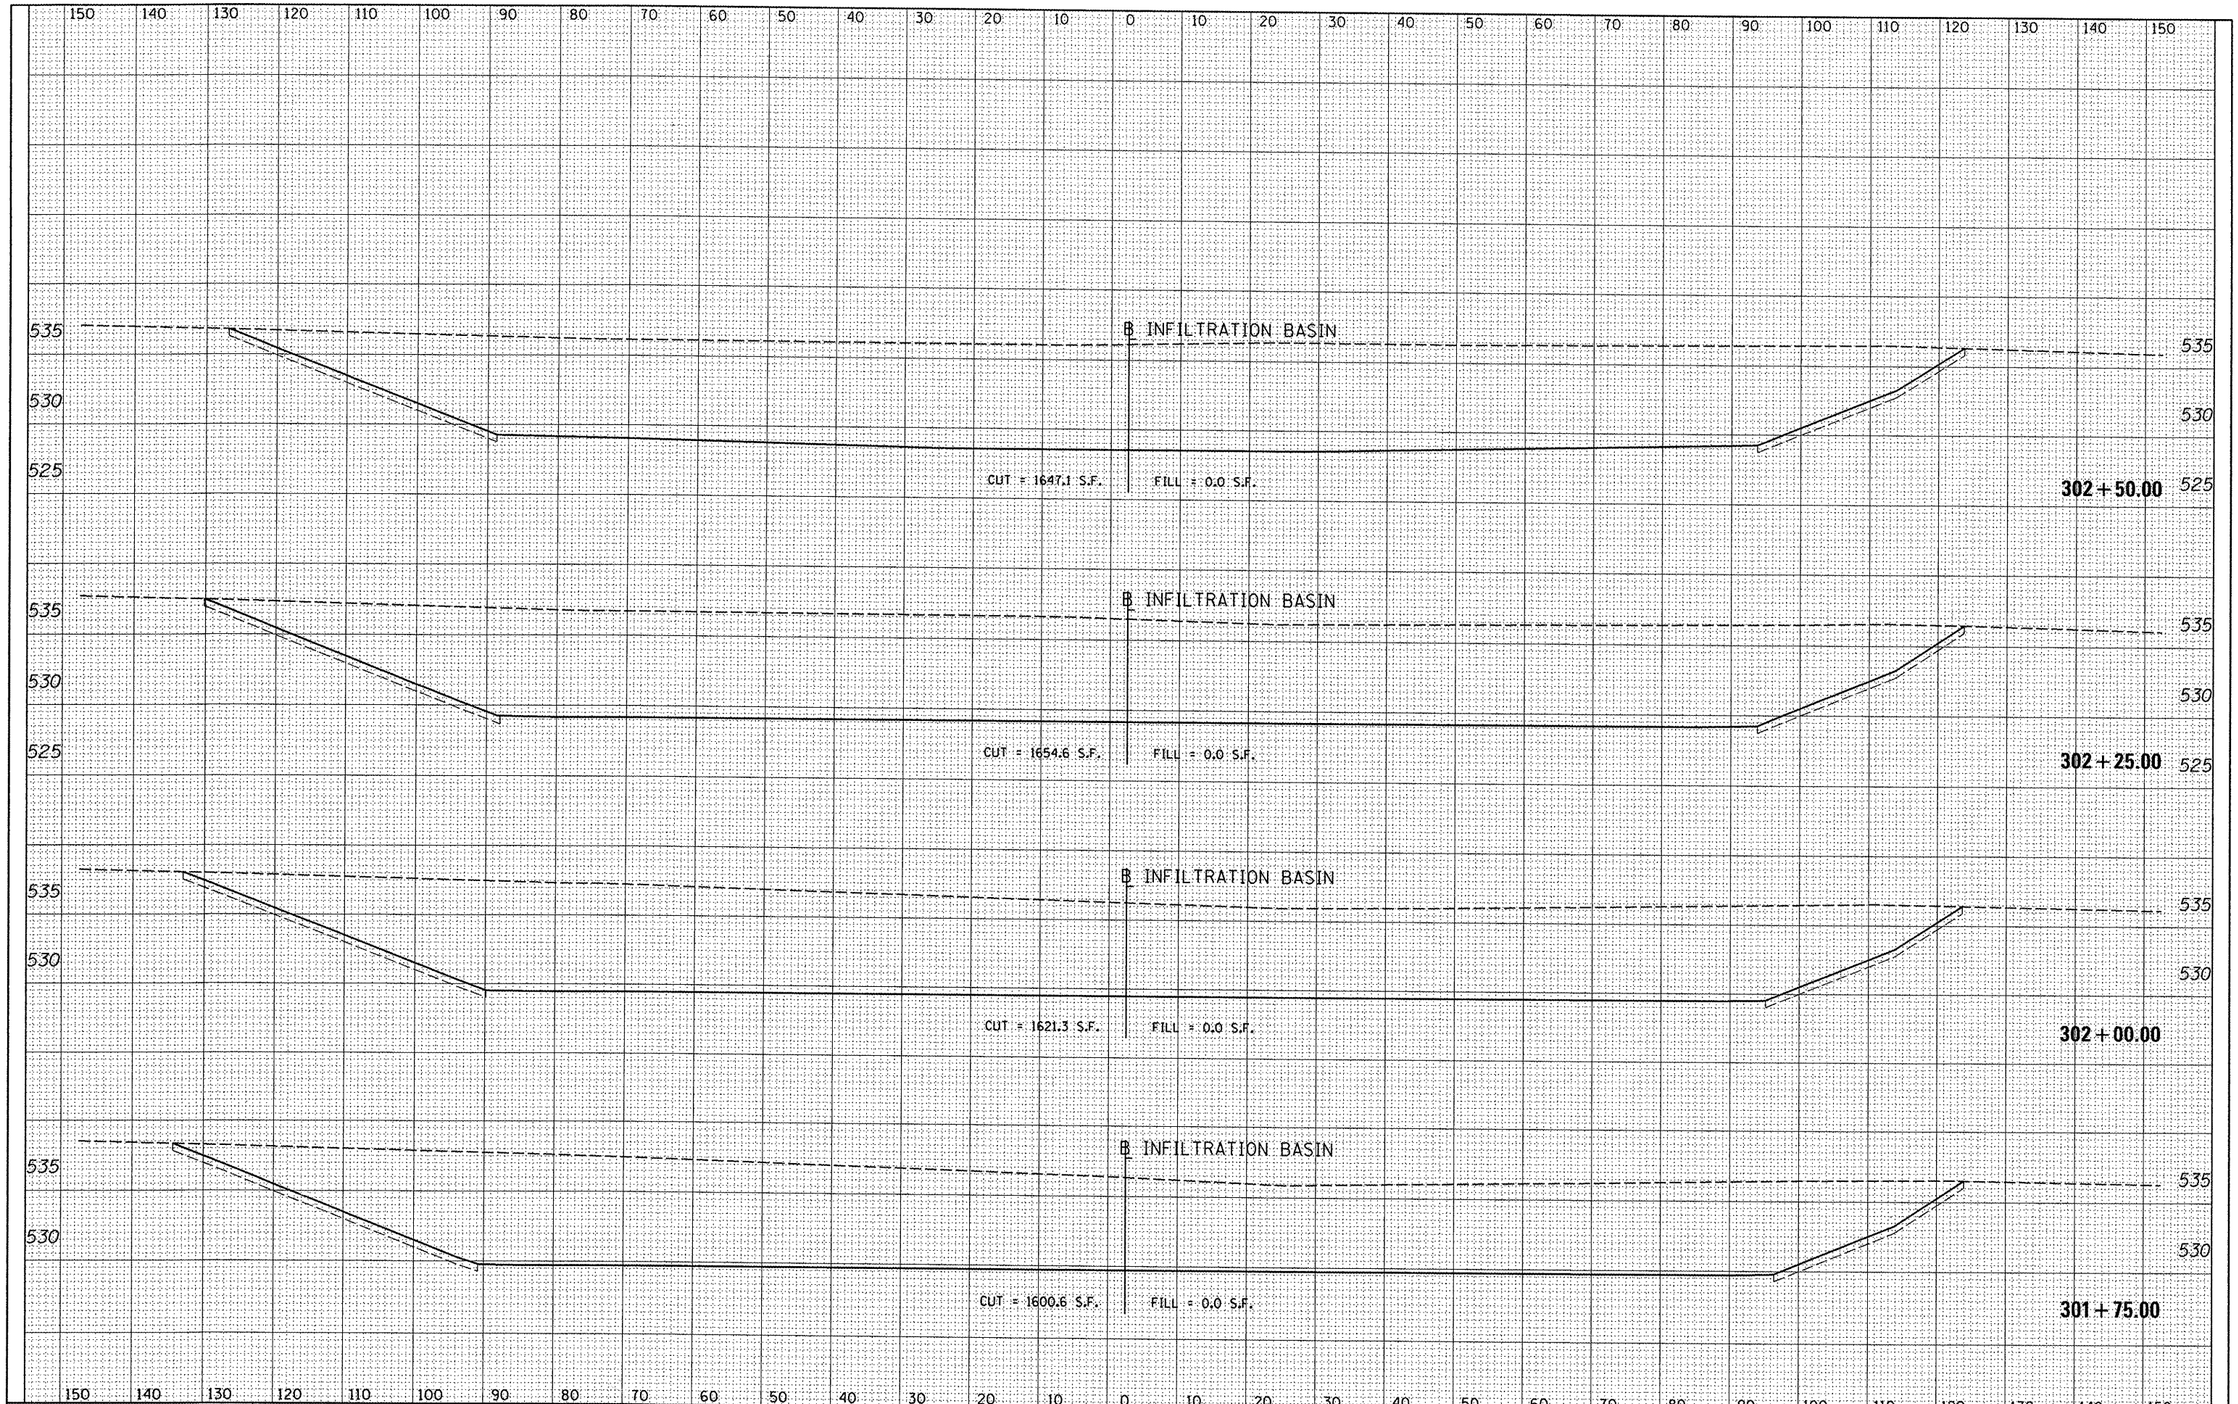

FINAL SURVEY	BY	DATE
SURVEYED		
PLOTTED		
NOTE BOOK		
NO.	AREAS CHECKED	

ORIGINAL SURVEY	BY	DATE
SURVEYED		
PLOTTED		
NOTE BOOK		
NO.	AREAS CHECKED	

FILE NAME = I:\08Jobs\08L0212A\CAD\Road\Sheet\c-304_Detention.dgn	USER NAME = dawso00878	DESIGNED -	REVISED -
		DRAWN -	REVISED -
	PLOT SCALE = 20.0000 ' / in.	CHECKED -	REVISED -
	PLOT DATE = 09\14\2011	DATE -	REVISED -

STATE OF ILLINOIS
DEPARTMENT OF TRANSPORTATION

INFILTRATION BASIN CROSS SECTIONS

SCALE: | SHEET NO. OF SHEETS | STA. 301+75.00 TO STA. 302+50.00

F.A.P. RTE.	SECTION	COUNTY	TOTAL SHEETS	SHEET NO.
6698	10-00183-00-FP	TAZEWELL	81	80
		CONTRACT NO. 89595		
	ILLINOIS FED. AID PROJECT M-5093 (154)			