END TRAFFIC BARRIER TERMINAL TYPE 1 (TANGENT) – STA. 16 + 78.65 LT.

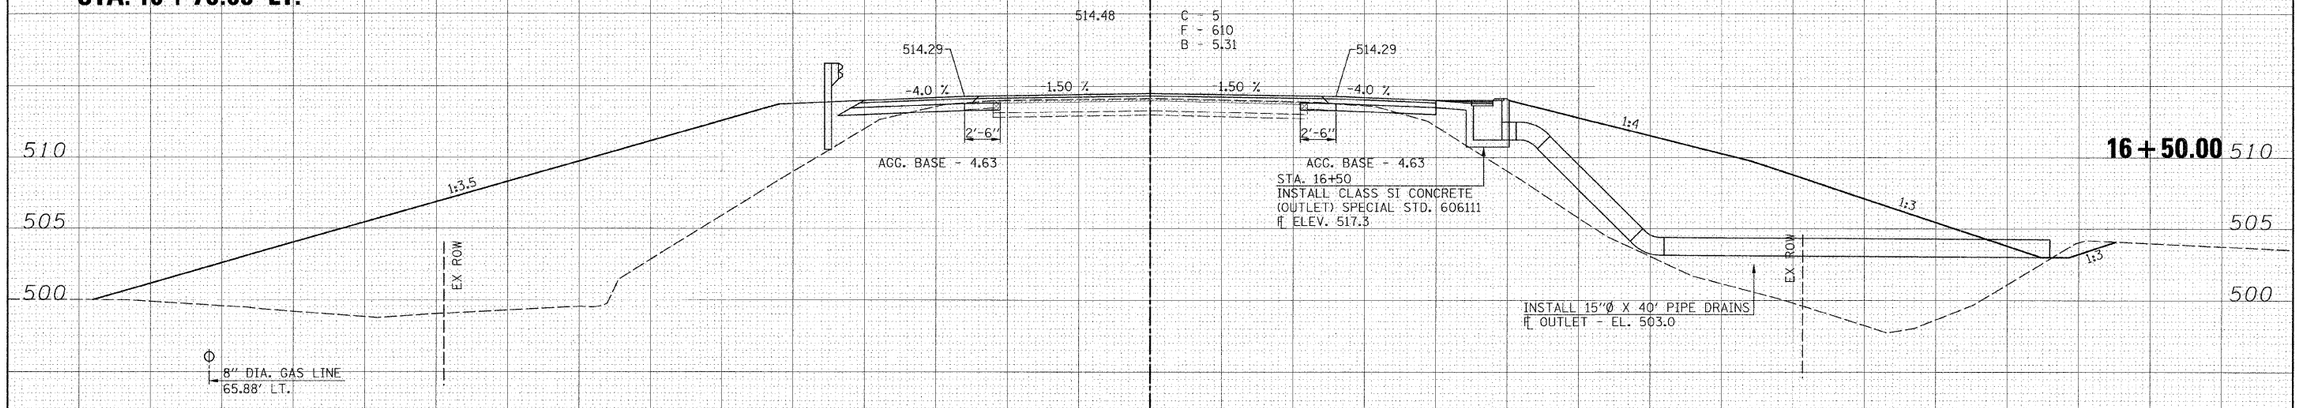

END ROADWAY TRANSITION – STA. 16 + 20

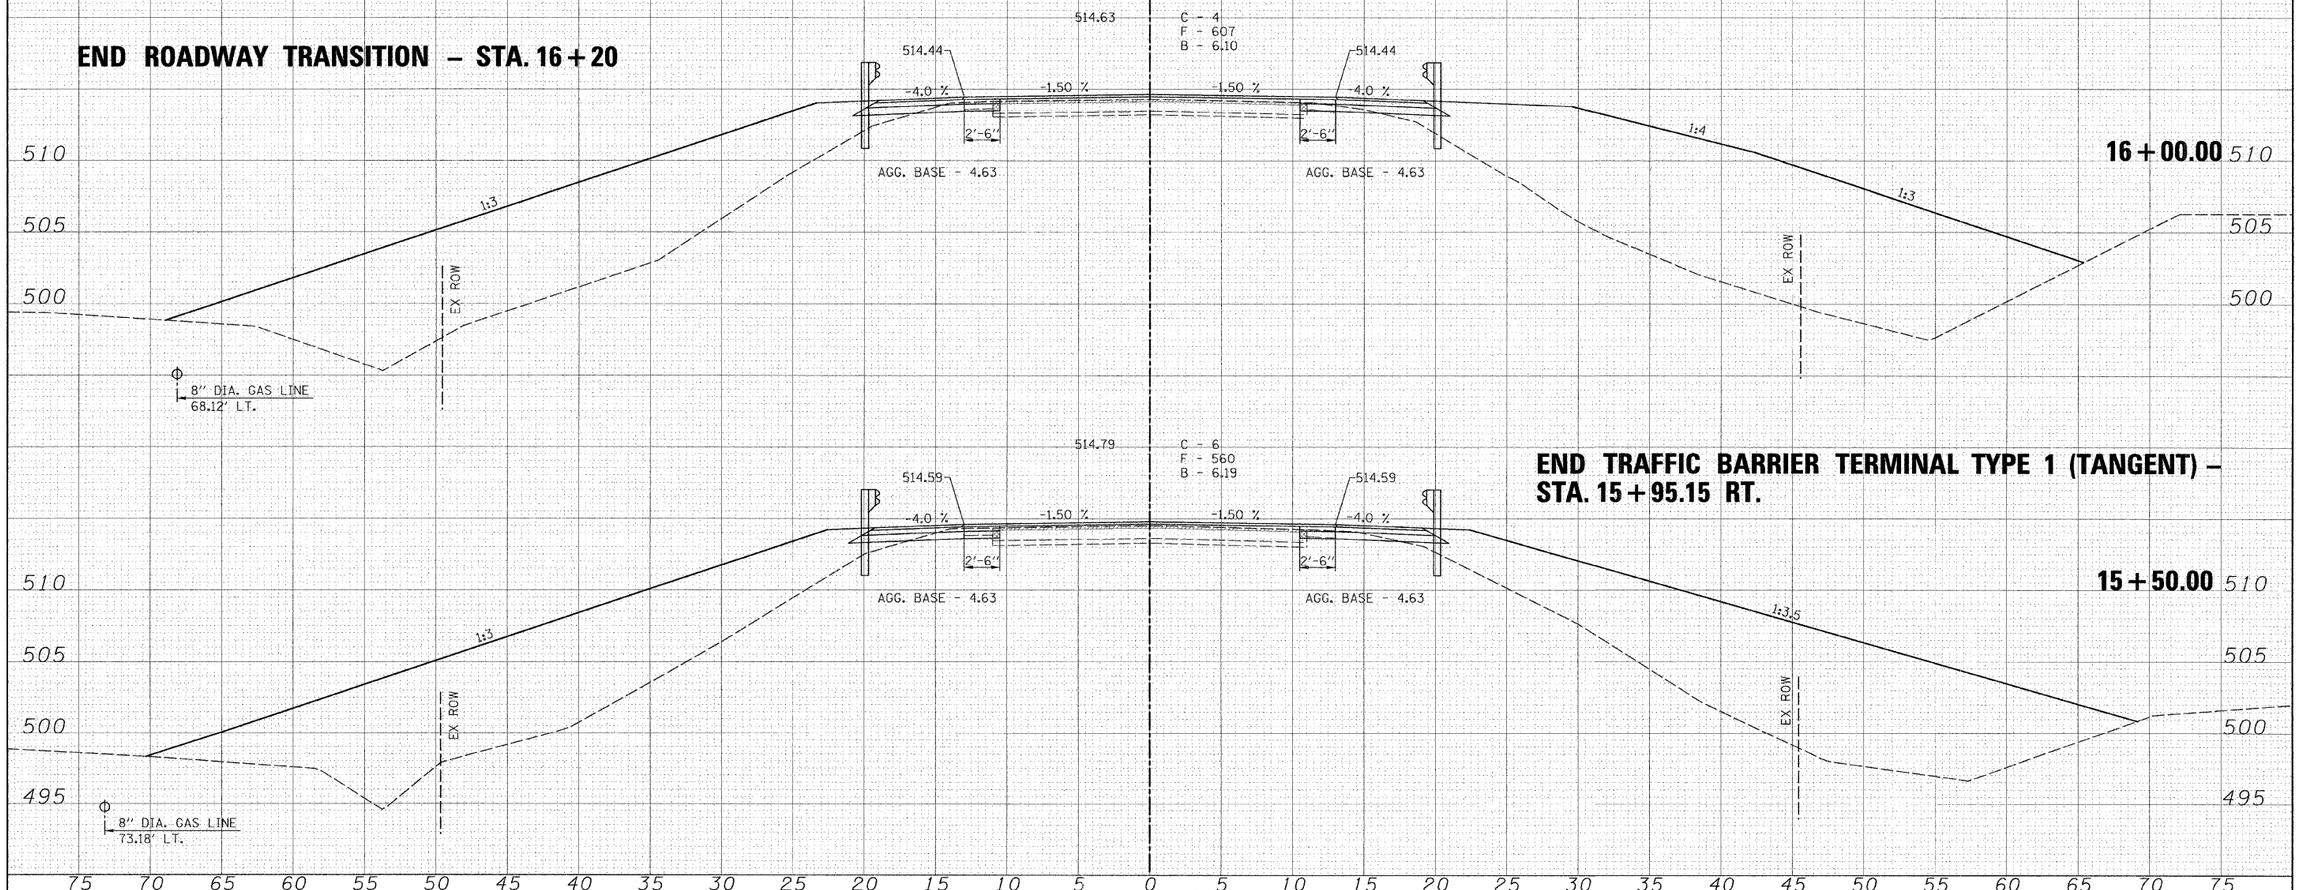

END TRAFFIC BARRIER TERMINAL TYPE 1 (TANGENT) – STA. 15 + 95.15 RT.

FINAL SURVEY | NOTE BOOK | NO. | SURVEYED | PLOTTED | TEMPLATE | AREAS | AREAS CHECKED | BY | DATE

ORIGINAL SURVEY | NOTE BOOK | NO. | SURVEYED | PLOTTED | TEMPLATE | AREAS | AREAS CHECKED | BY | DATE

FILE NAME = *FILEL*	USER NAME = *USER*	DESIGNED - ___	REVISED - ___
		DRAWN - ___	REVISED - ___
	PLOT SCALE = *SCALE*	CHECKED - ___	REVISED - ___
	PLOT DATE = *DATE*	DATE - ___	REVISED - ___

Allen Henderson & Associates, Inc.
Civil and Structural Engineers Springfield, IL.
62703 Phone: (217)544-8033 IL. Design Firm
No. 184-001907

CROSS SECTIONS

SCALE: 1" = 5' | SHEET NO. __ OF ___ SHEETS | STA. 15+50.00 TO STA. 16+50.00

F.A.S. RTE.	SECTION	COUNTY	TOTAL SHEETS	SHEET NO.
574	08-00056-03-PV	MENARD	52	24
		CONTRACT NO. 93558		
FED. ROAD DIST. NO. -	ILLINOIS	FED. AID PROJECT		