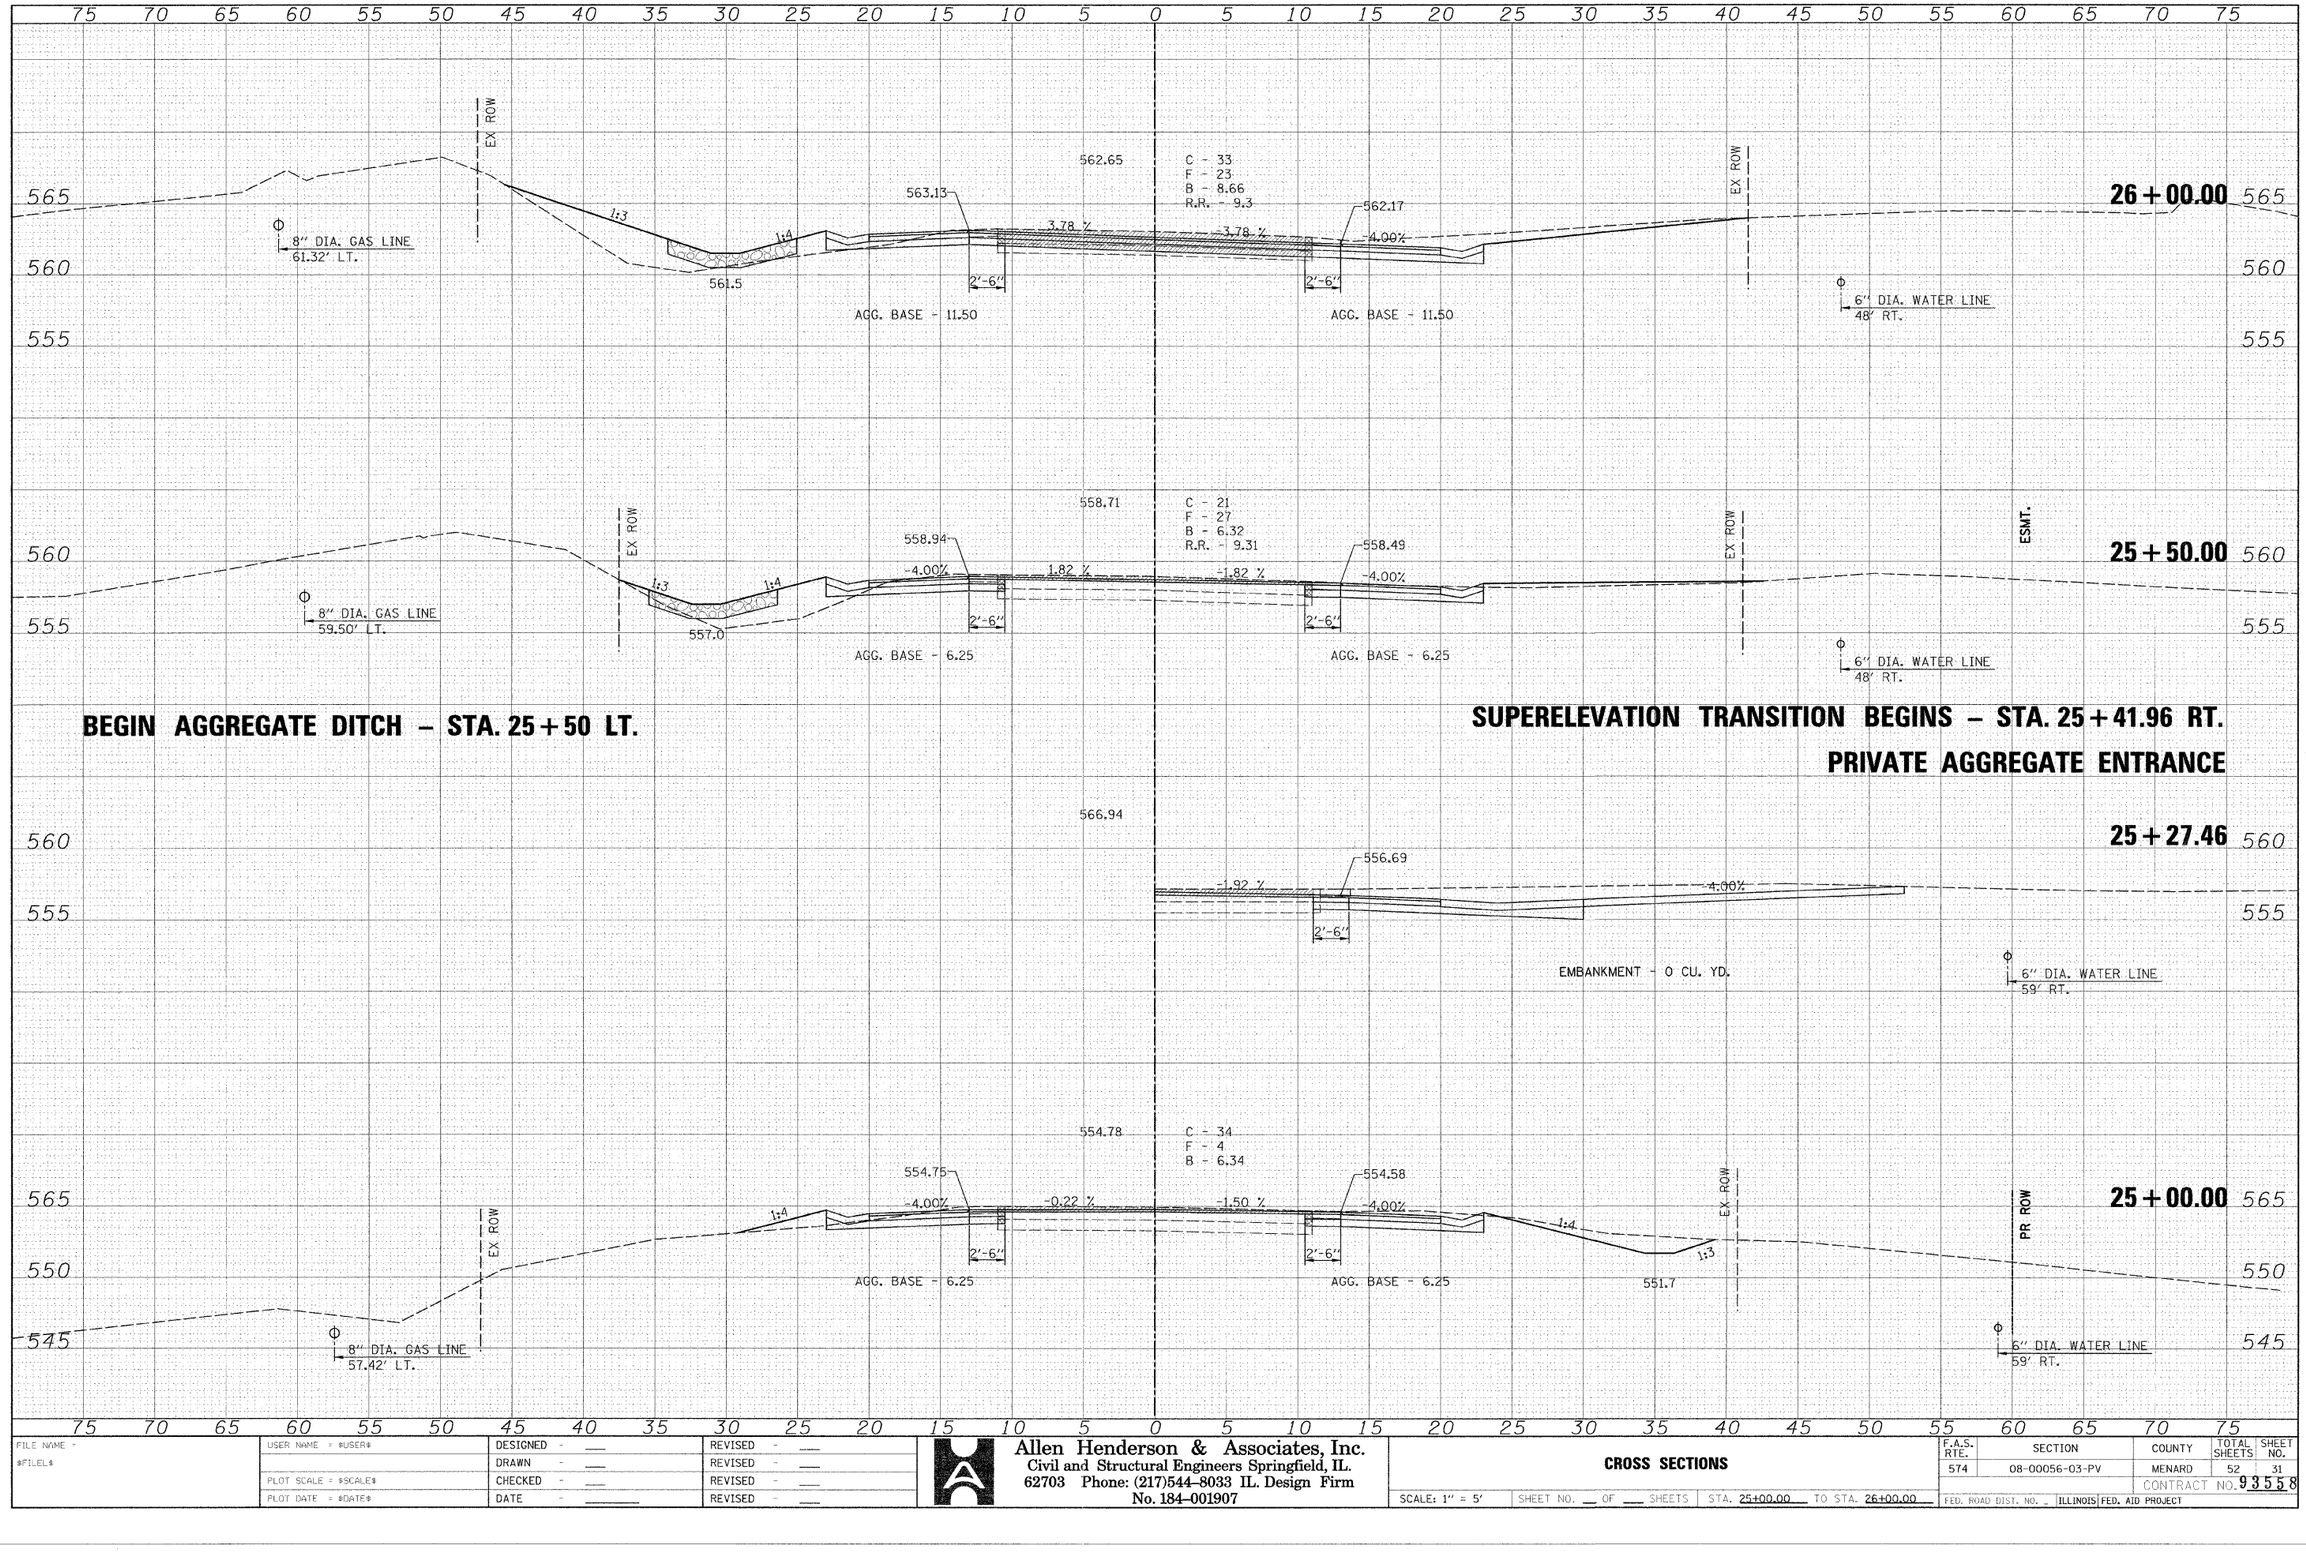

BEGIN AGGREGATE DITCH – STA. 25 + 50 LT.

SUPERELEVATION TRANSITION BEGINS – STA. 25 + 41.96 RT.

PRIVATE AGGREGATE ENTRANCE

FINAL SURVEY — SURVEYED — PLOTTED — FIELD BOOK — AREAS — AREAS CHECKED — NOTE BOOK — NO. — BY — DATE

ORIGINAL SURVEY — BY — DATE

FILE NAME = #FILE1#	USER NAME = #USER#	DESIGNED - ___	REVISED - ___
		DRAWN - ___	REVISED - ___
	PLOT SCALE = #SCALE#	CHECKED - ___	REVISED - ___
	PLOT DATE = #DATE#	DATE - _____	REVISED - ___

Allen Henderson & Associates, Inc.
Civil and Structural Engineers Springfield, IL.
62703 Phone: (217)544-8033 IL. Design Firm
No. 184-001907

CROSS SECTIONS

SCALE: 1" = 5' | SHEET NO. __ OF ___ SHEETS | STA. 25+00.00 TO STA. 26+00.00

F.A.S. RTE.	SECTION	COUNTY	TOTAL SHEETS	SHEET NO.
574	08-00056-03-PV	MENARD	52	31
		CONTRACT NO. 93558		
FED. ROAD DIST. NO. -	ILLINOIS	FED. AID PROJECT		