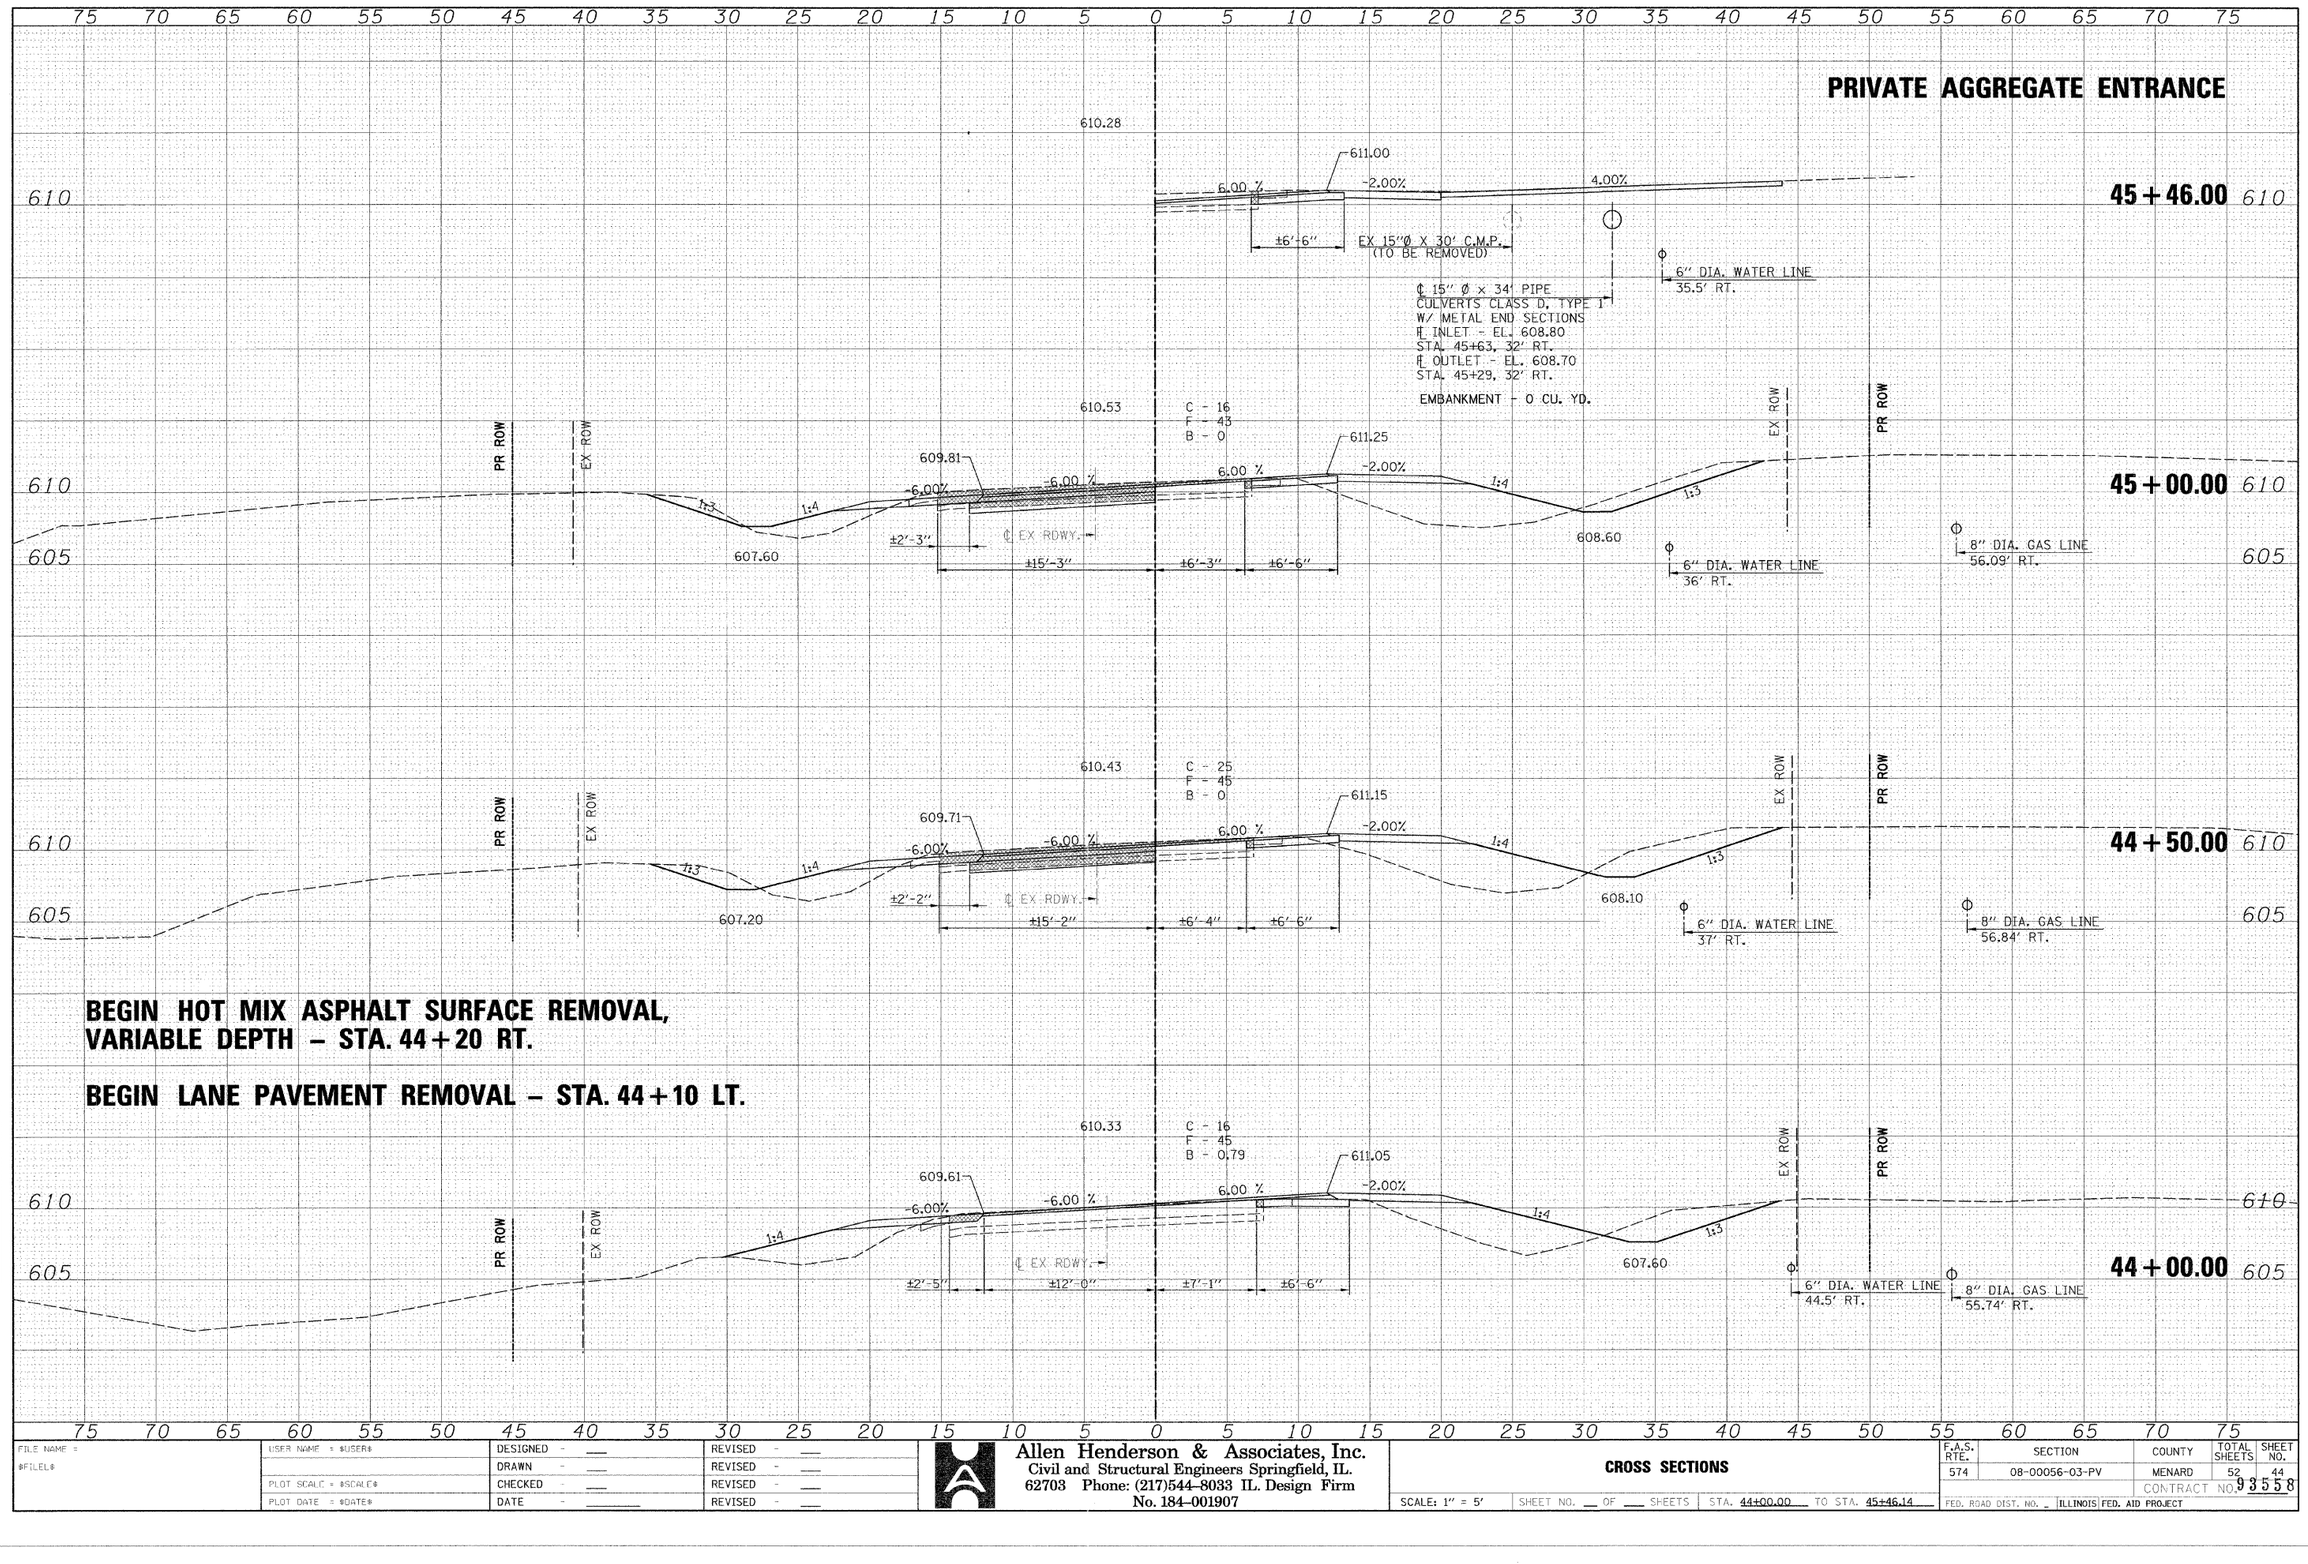

FILE NAME = $FILEL$	USER NAME = $USER$	DESIGNED - ___	REVISED - ___	Allen Henderson & Associates, Inc. Civil and Structural Engineers Springfield, IL. 62703 Phone: (217)544-8033 IL. Design Firm No. 184-001907	CROSS SECTIONS	F.A.S. RTE. 574	SECTION 08-00056-03-PV	COUNTY MENARD	TOTAL SHEETS 52 / SHEET NO. 44
		DRAWN - ___	REVISED - ___						
	PLOT SCALE = $SCALE$	CHECKED - ___	REVISED - ___					CONTRACT NO. 93558	
	PLOT DATE = $DATE$	DATE - ___	REVISED - ___		SCALE: 1" = 5' / SHEET NO. ___ OF ___ SHEETS / STA. 44+00.00 TO STA. 45+46.14	FED. ROAD DIST. NO. _	ILLINOIS	FED. AID PROJECT	