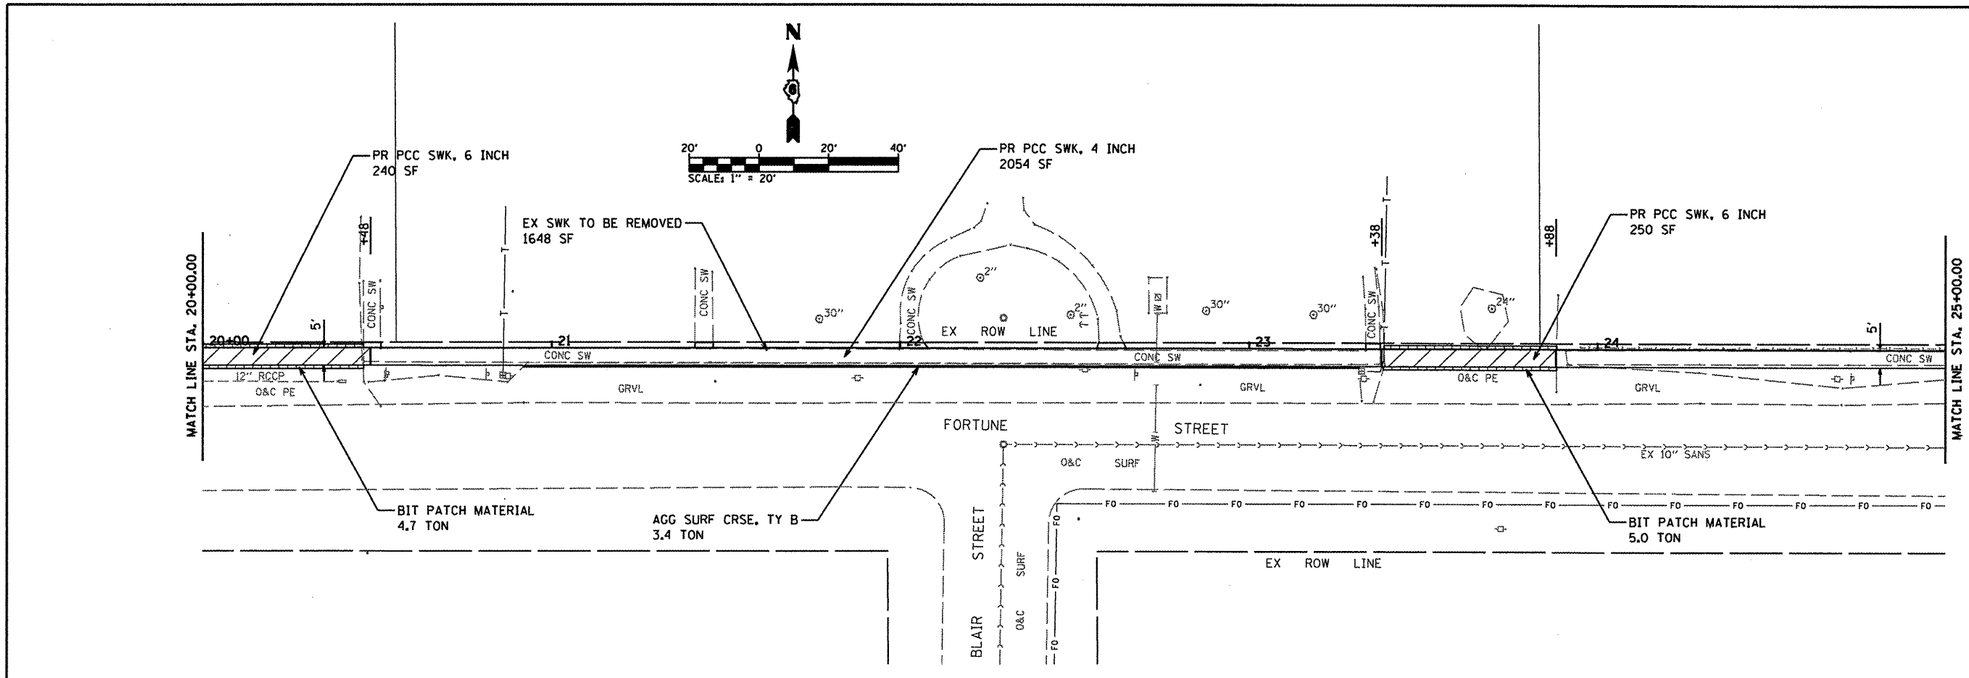

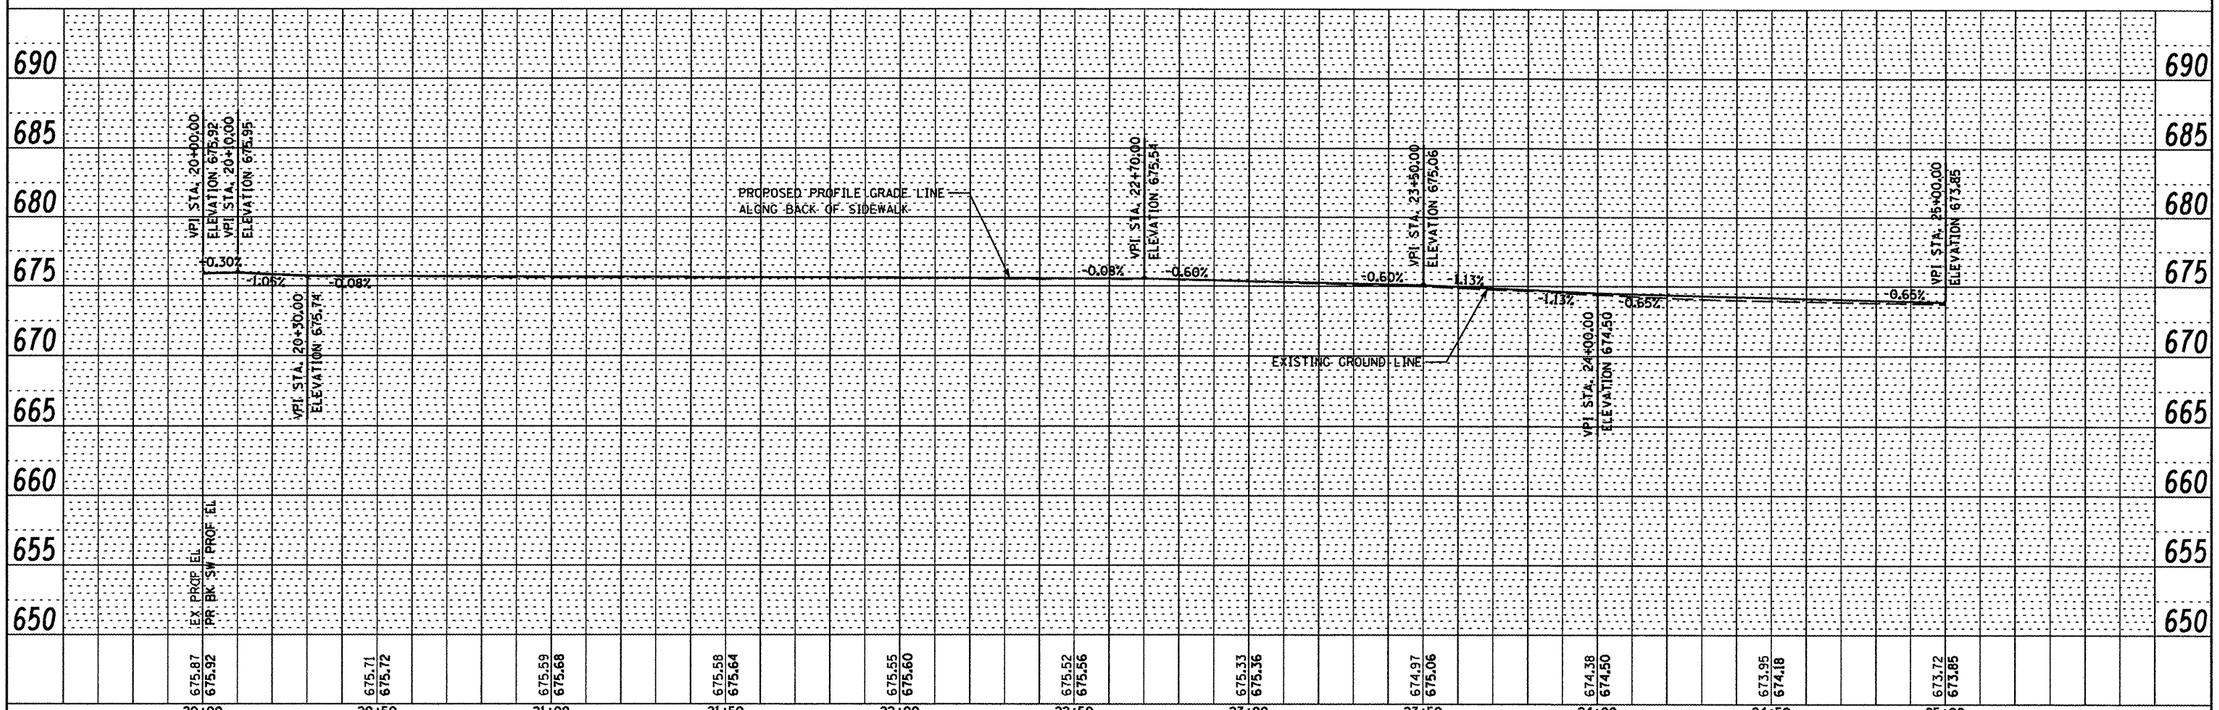

PLAN
SURVEYED
PLOTTED
ITEMS CHECKED
R/T OF WAY CHECKED
CADD FILE NAME
NOTE BOOK
NO.
BY
DATE

PROFILE
SURVEYED
PLOTTED
ITEMS CHECKED
BM & NOTES
STRUCTURE NO(S)/FAP NO(S)
NOTE BOOK
NO.
BY
DATE

FILE NAME = P:\09E2126\Design\Design\CADD Sheets\D6809-12-sht-plnprf-fortune.dgn	USER NAME = default	DESIGNED -	REVISED -
	PLOT SCALE = 40.0000 ' / IN.	DRAWN - MGM	REVISED -
	PLOT DATE = 11/14/2011	CHECKED - WJS	REVISED -
		DATE - 08/2011	REVISED -

CITY OF VIRDEN
SAFE ROUTES TO SCHOOLS PROGRAM

PLAN AND PROFILE
FORTUNE STREET

SCALE: 1" = 20' | SHEET NO. OF SHEETS | STA. 20+00.00 TO STA. 25+00.00

F.A. RTE.	SECTION	COUNTY	TOTAL SHEETS	SHEET NO.
	09-00016-00-SW	MACOUPIN	31	11
		CONTRACT NO.		
FED. ROAD DIST. NO.	ILLINOIS	FED. AID PROJECT	SRTS-4009(047)	

93560