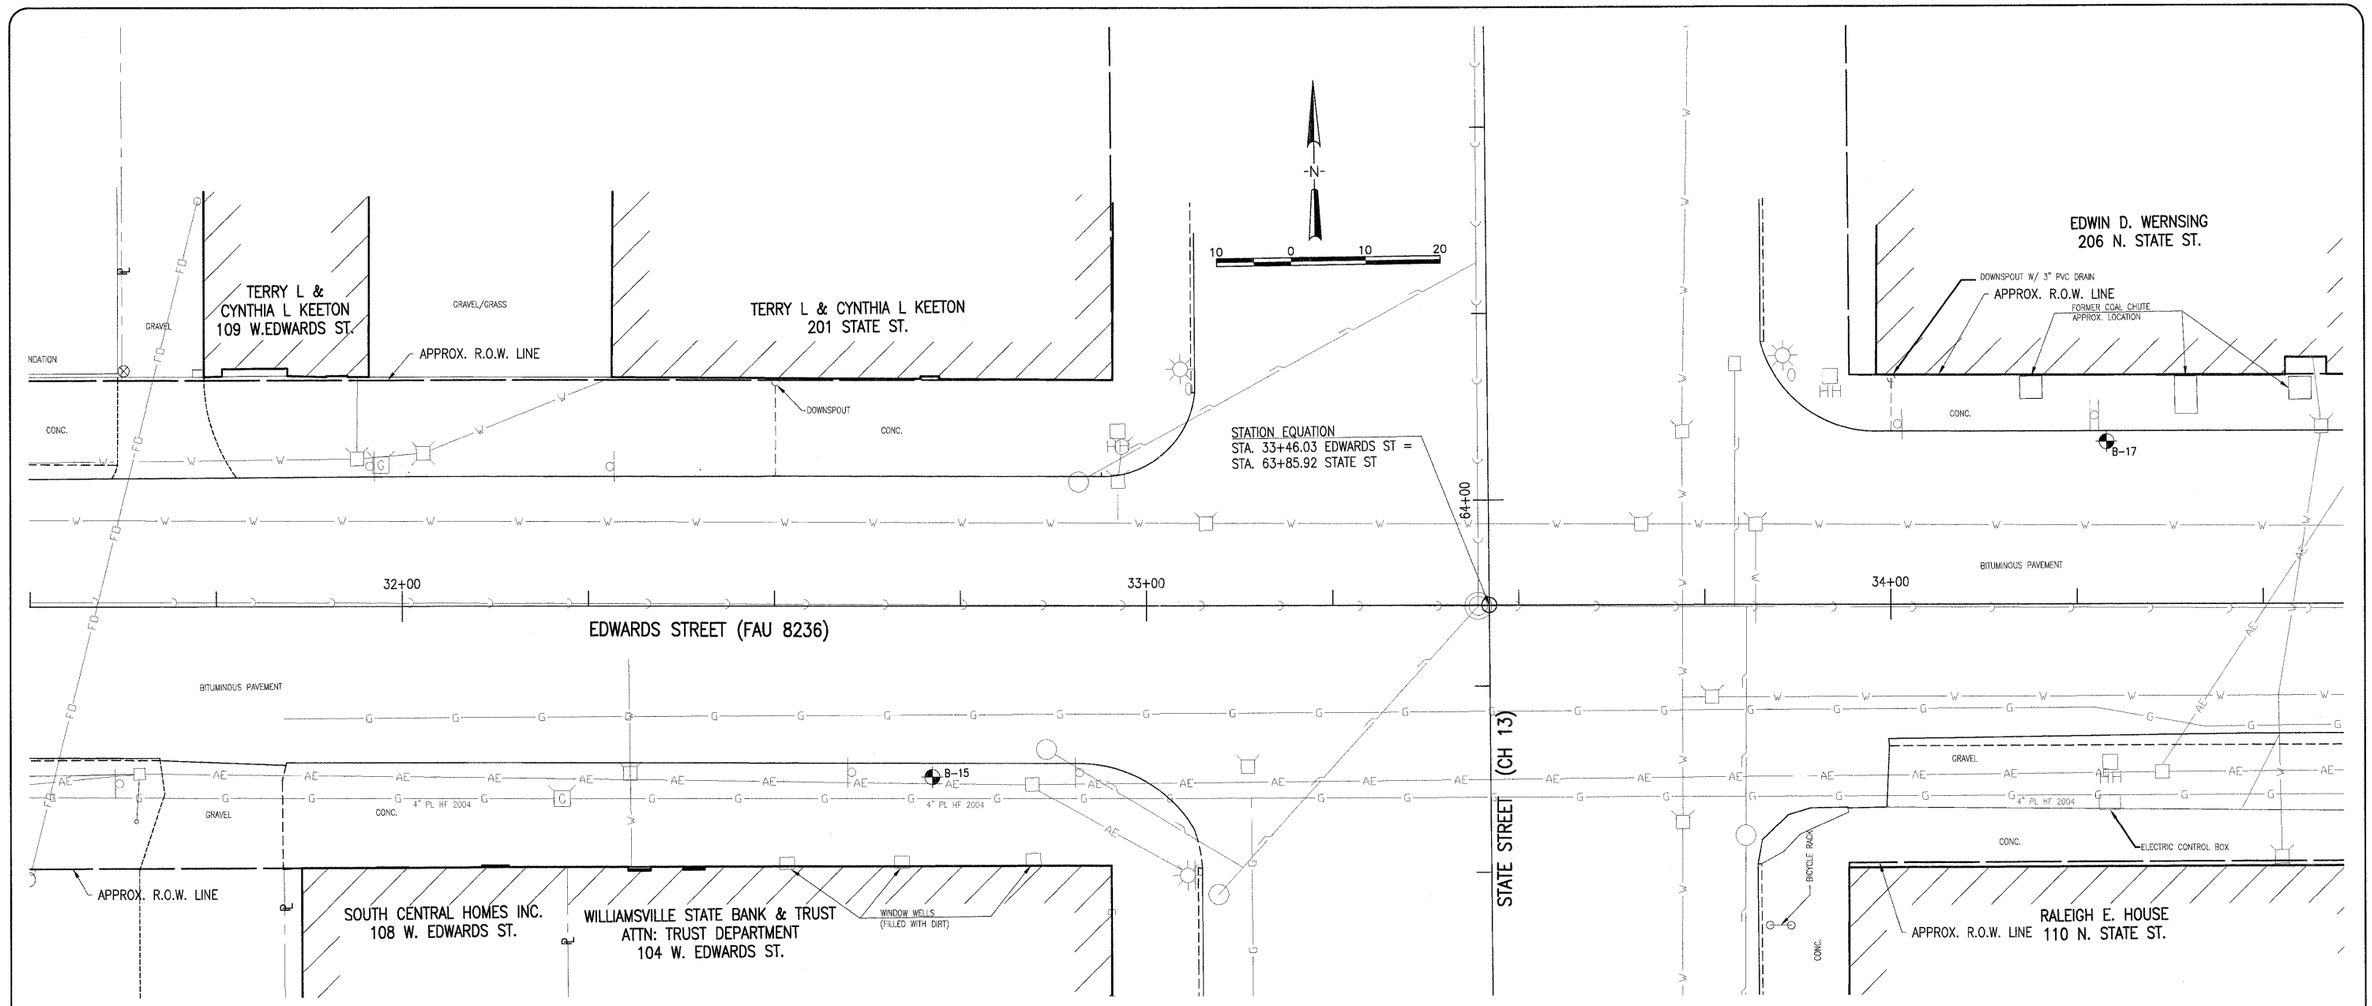

LEGEND

EXISTING INLET	EXISTING GAS VALVE	EXISTING GROUND MONITOR HAND HOLE	EXISTING ARIAL ELECTRIC
EXISTING UTILITY POLE W/LIGHT	EXISTING GAS METER	EXISTING MONITORING WELL	EXISTING TELEPHONE LINE
EXISTING ELECTRIC METER	EXISTING WATER METER	BORING LOCATION	EXISTING WATER LINE
EXISTING ORNAMENTAL LIGHT POLE	EXISTING FIRE HYDRANT	EXISTING TELECOMMUNICATIONS MANHOLE	EXISTING GAS LINE
EXISTING DECIDUOUS TREE (SIZE)	EXISTING STREET SIGN	EXISTING BUILDING LIMITS	EXISTING SANITARY/COMBINED SEWER
EXISTING MANHOLE	EXISTING UTILITY POLE	EXISTING EDGE OF PAVEMENT	EXISTING STORM SEWER
EXISTING WATER VALVE	EXISTING GUY WIRE	EXISTING CONCRETE CURB	APPROXIMATE RIGHT-OF-WAY LINE
EXISTING TELEPHONE PEDESTAL	EXISTING CABLE TV PEDESTAL	EXISTING EDGE OF ROAD	APPROXIMATE PROPERTY LINE

BORING NOTES

BORING	DEPTH	FIELD DESCRIPTION OF MATERIALS
B-15	0'0" TO 0'2"	CONCRETE (SIDEWALK)
	0'2" TO 0'3"	AGGREGATE WITH FINES (i.e. CA-6)
	0'3" TO 1'0"	SILTY CLAY LOAM (CL), DARK BROWN, WET, TRACE OF GRAVEL
		END OF BORING AT 1'-0" DEPTH
B-17	0'0" TO 0'4"	OIL AND CHIP (ROADWAY)
	0'4" TO 0'8"	AGGREGATE WITH FINES (i.e. CA-6)
	0'8" TO 1'2"	SILTY CLAY LOAM (CL), BROWN, MOIST, TRACE OF GRAVEL
		END OF BORING AT 1'-2" DEPTH

Prairie Engineers of Illinois, P.C.
200 S. Chicago St.
Lincoln, IL 62656
(217) 651-8017
www.prairieengineers.com
professional design firm no. 184-005965
© Copyright Prairie Engineers of Illinois, P.C. 2011

DRAWING DATE	11/29/11	REVISION	BY	DATE	STATE OF ILLINOIS DEPARTMENT OF TRANSPORTATION
DESIGNED BY	DEF				
DRAWN BY	TLW				
CHECKED BY	LDK 10/11				

CITY OF LITCHFIELD - DOWNTOWN STREETSCAPE PHASE 2
EXISTING CONDITIONS
100 BLOCK W. EDWARDS - 100 BLOCK E. EDWARDS STREET
STATION 31+50.00 TO STATION 34+50.00

PEI PROJECT NO.	07L1101
PAGE 33 OF 92 PAGES	
FILENAME	Existing_Sheets.dwg
DRAWING SCALE	1" = 10'

F.A.U. RTE.	SECTION	COUNTY	TOTAL SHEETS	SHEET NO.
8236	10-00035-00-LS	Montgomery	92	33
		CONTRACT NO. 93563		
FED. ROAD DIST. NO. _	ILLINOIS	FED. AID PROJECT		

NOV 28, 2011 2:17 PM DFORDY
I:\JOBS\07L1101 LITCHFIELD STREETSCAPE\CADD\EXISTING_SHEETS.DWG