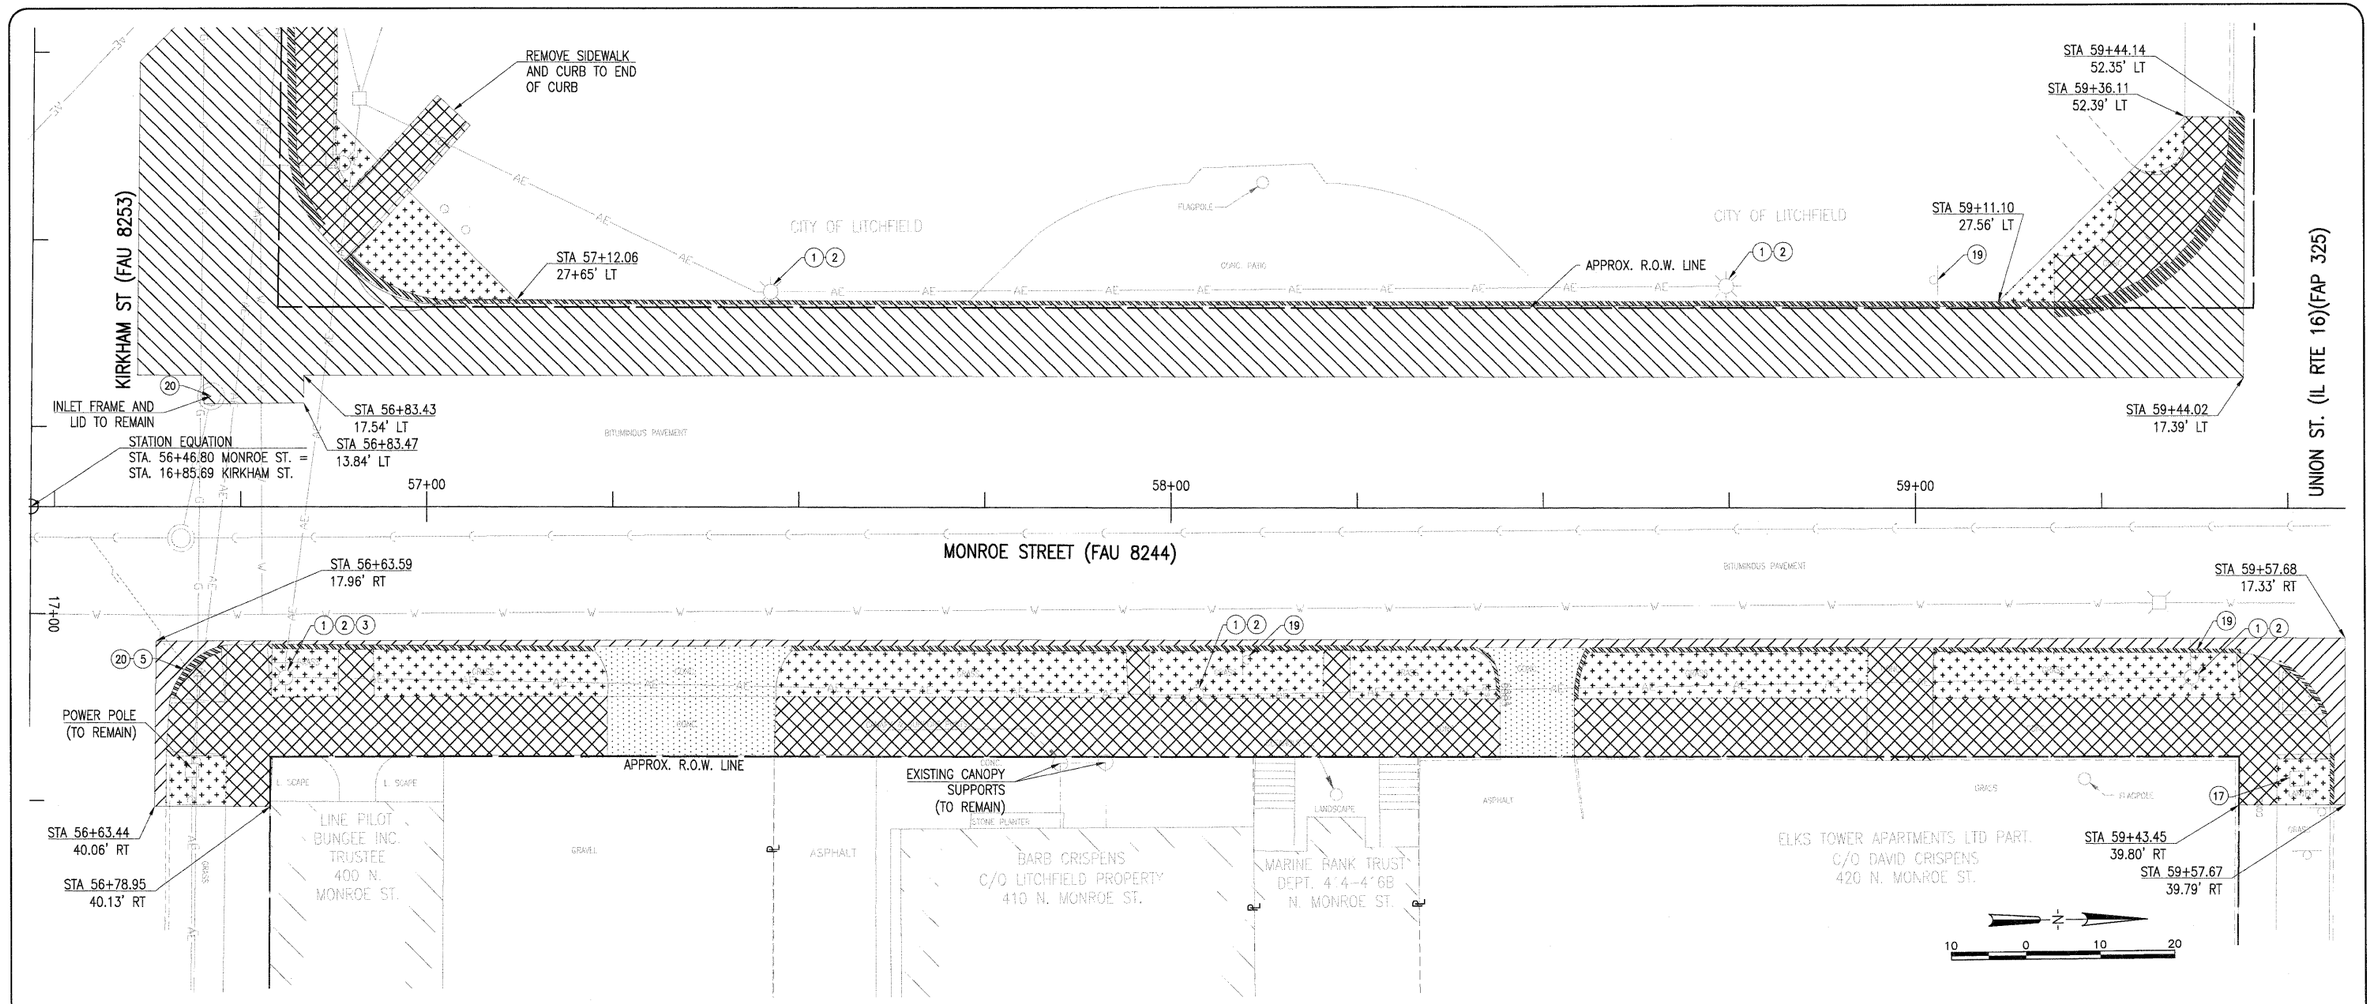

DEMOLITION LEGEND

1. REMOVAL OF POLE FOUNDATION
2. REMOVAL OF LIGHTING UNIT (BY OTHERS)
3. REMOVE SIGN ASSEMBLY
4. REMOVE INLET
5. REMOVING INLET TO MAINTAIN FLOW
6. VALVE BOX TO BE ADJUSTED
7. HANDHOLE TO BE ADJUSTED
8. FRAME AND LID TO BE ADJUSTED
9. FIRE HYDRANT TO BE MOVED*
10. ADJUST MONITORING WELL
11. TELEPHONE SPLICE BOX TO BE ADJUSTED (BY OTHERS)
12. FILLING EXISTING WINDOW WELL
13. EXISTING BASEMENT VAULT TO BE FILLED
14. REMOVE AND RELOCATE FLAGPOLE*
15. REMOVE ORNAMENTAL LIGHTING (INCIDENTAL TO DEMOLITION)
16. DOMESTIC METER VAULT TO BE ADJUSTED
17. REMOVE EXISTING PLANTER (INCIDENTAL TO SIDEWALK REMOVAL)
18. POWER POLE TO BE REMOVED (BY OTHERS)
19. REMOVE SIGN COMPLETE
20. INSTALL INLET FILTER

- COMB CURB & GUTTER REMOVAL (FOOT)
- CURB REMOVAL (FOOT)
- SIDEWALK REMOVAL (SQ FT)
- PAVEMENT REMOVAL (SQ YD)
- DRIVEWAY PAVEMENT REMOVAL (SQ YD)
- EARTH EXCAVATION (CU YD)

*SEE PROPOSED PLAN SHEETS FOR NEW LOCATION

Prairie Engineers of Illinois, P.C.
200 S. Chicago St.
Lincoln, IL 62656
(217) 651-8017
www.prairieengineers.com
professional design firm no. 184-005965
© Copyright Prairie Engineers of Illinois, P.C. 2011

DRAWING DATE	11/29/11	REVISION	BY	DATE	
DESIGNED BY	DEF				
DRAWN BY	TLW				
CHECKED BY	LDK 10/11				

STATE OF ILLINOIS
DEPARTMENT OF TRANSPORTATION

CITY OF LITCHFIELD - DOWNTOWN STREETSCAPE PHASE 2
DEMOLITION PLAN
400 BLOCK N. MONROE STREET
STATION 56+46.80 TO STATION 59+57.79

PEI PROJECT NO.	07L1101
PAGE 62 OF 92 PAGES	
FILENAME	Demo_Sheets.dwg
DRAWING SCALE	1" = 10'

F.A.U. RTE.	SECTION	COUNTY	TOTAL SHEETS	SHEET NO.
325	10-00035-00-LS	Montgomery	92	62
		CONTRACT NO.	93563	
FED. ROAD DIST. NO. _	ILLINOIS	FED. AID PROJECT		

NOV 28, 2011 2:41 PM DYORGY
I:\JOBS\07L1101 LITCHFIELD STREETSCAPE\CADD\DEMO_SHEETS.DWG