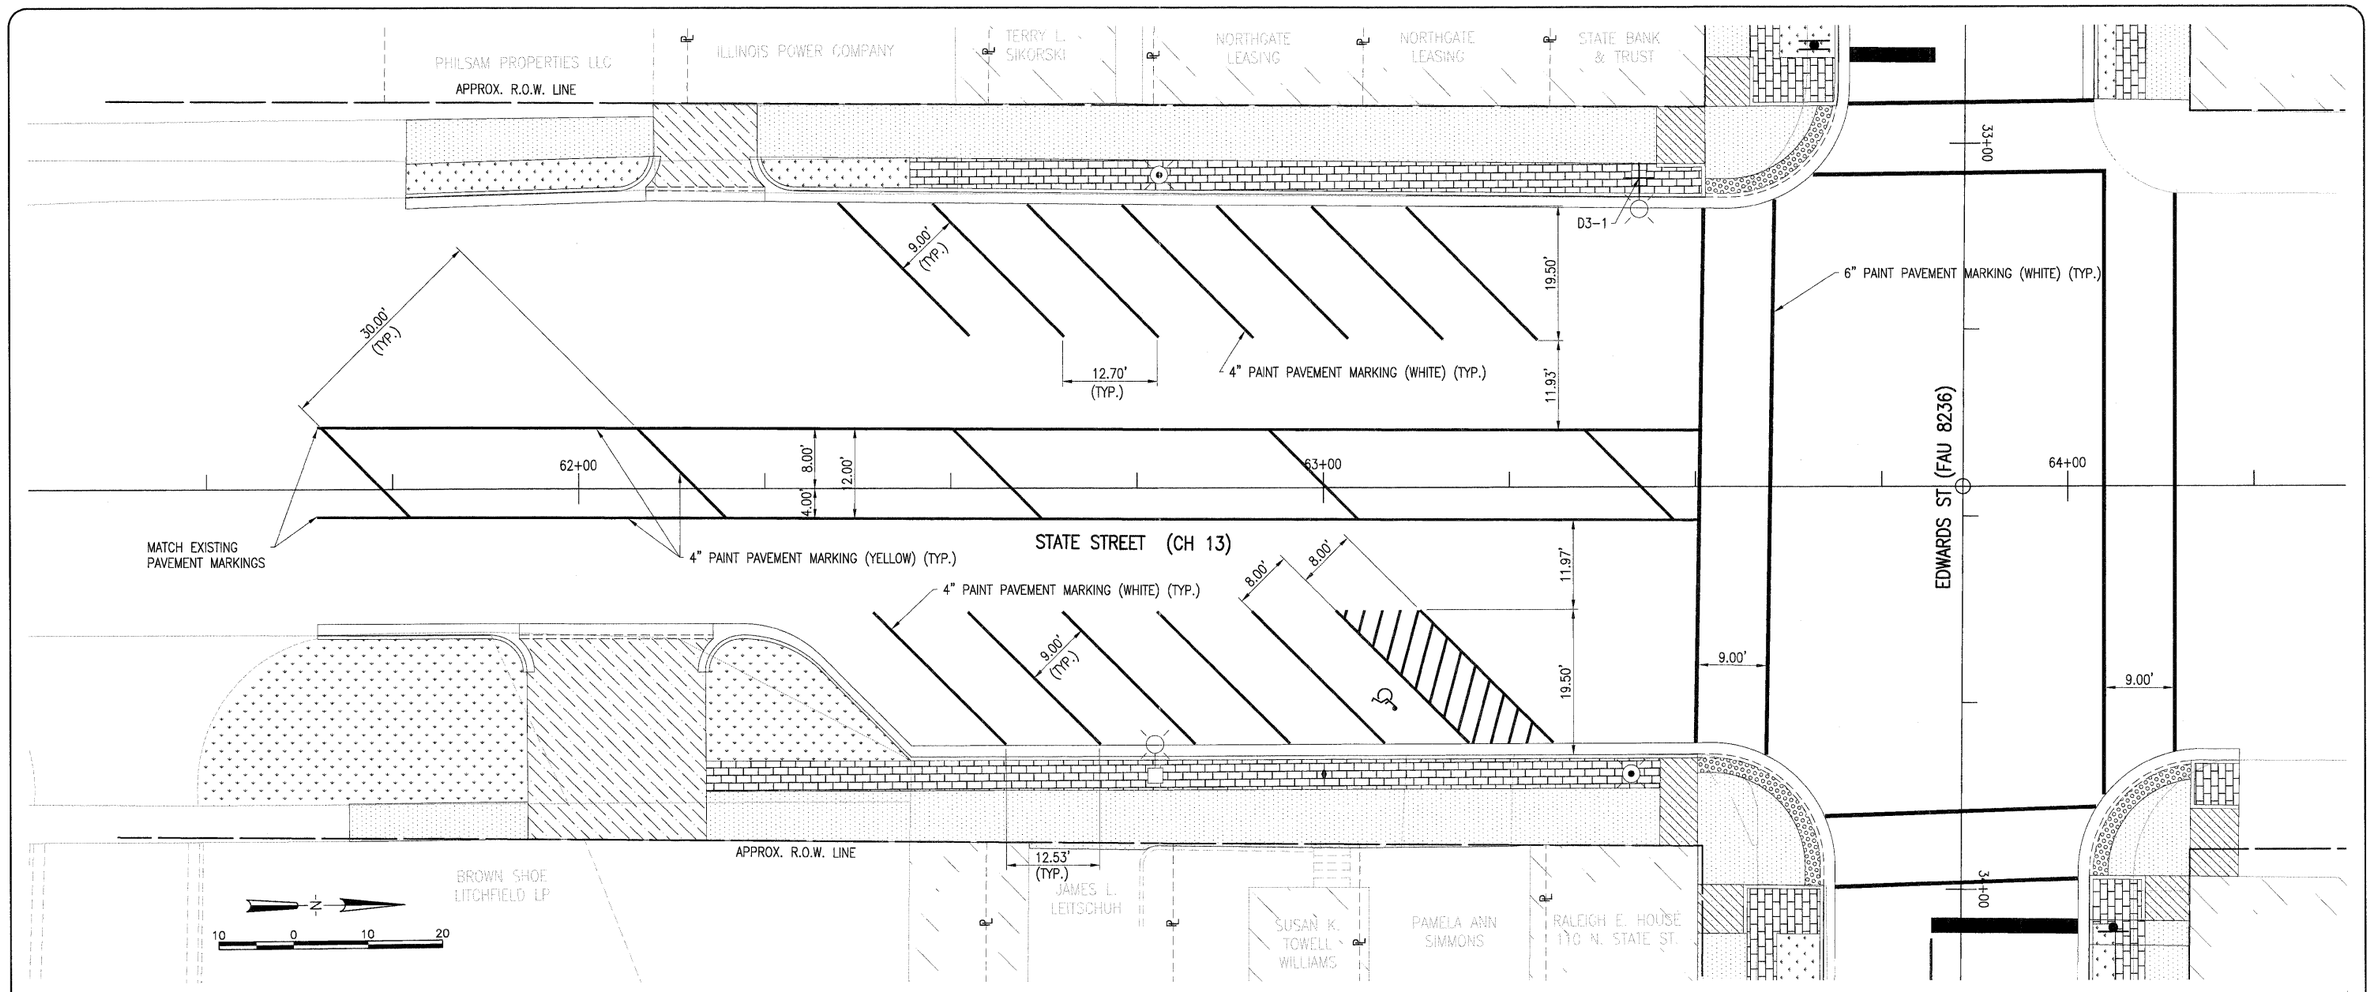

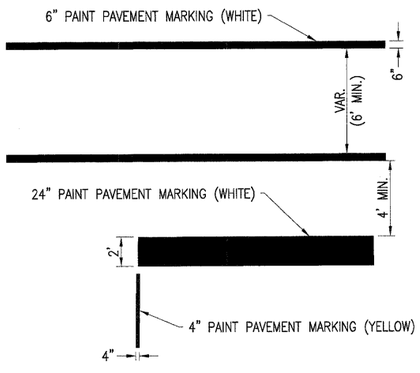

CROSSWALK, CENTERLINE & STOP BAR DETAIL
SCALE: 1" = 5'

NOV 28, 2011 3:14 PM DFORCY
I:\JOBS\07L1101 LITCHFIELD STREETSCAPE\CADD\SIGN_MARK_SHEETS.DWG

Prairie Engineers of Illinois, P.C.
200 S. Chicago St.
Lincoln, IL 62656
(217) 651-8017
www.prairieengineers.com
professional design firm no. 184-005965
© Copyright Prairie Engineers of Illinois, P.C. 2011

DRAWING DATE	11/29/11	REVISION	BY	DATE	STATE OF ILLINOIS DEPARTMENT OF TRANSPORTATION
DESIGNED BY	DEF				
DRAWN BY	TLW				
CHECKED BY	LDK 10/11				

CITY OF LITCHFIELD - DOWNTOWN STREETSCAPE PHASE 2
PAVEMENT MARKING & SIGNAGE PLAN
100 BLOCK N. STATE STREET
STATION 60+90.00 TO STATION 64+00.00

PEI PROJECT NO.	07L1101
PAGE 68 OF 92 PAGES	
FILENAME	Sign_Mark_Sheets.dwg
DRAWING SCALE	1" = 10'

F.A.U. RTE.	SECTION	COUNTY	TOTAL SHEETS	SHEET NO.
CH13	10-00035-00-LS	Montgomery	92	68
		CONTRACT NO.	93563	
FED. ROAD DIST. NO. _	ILLINOIS	FED. AID PROJECT		