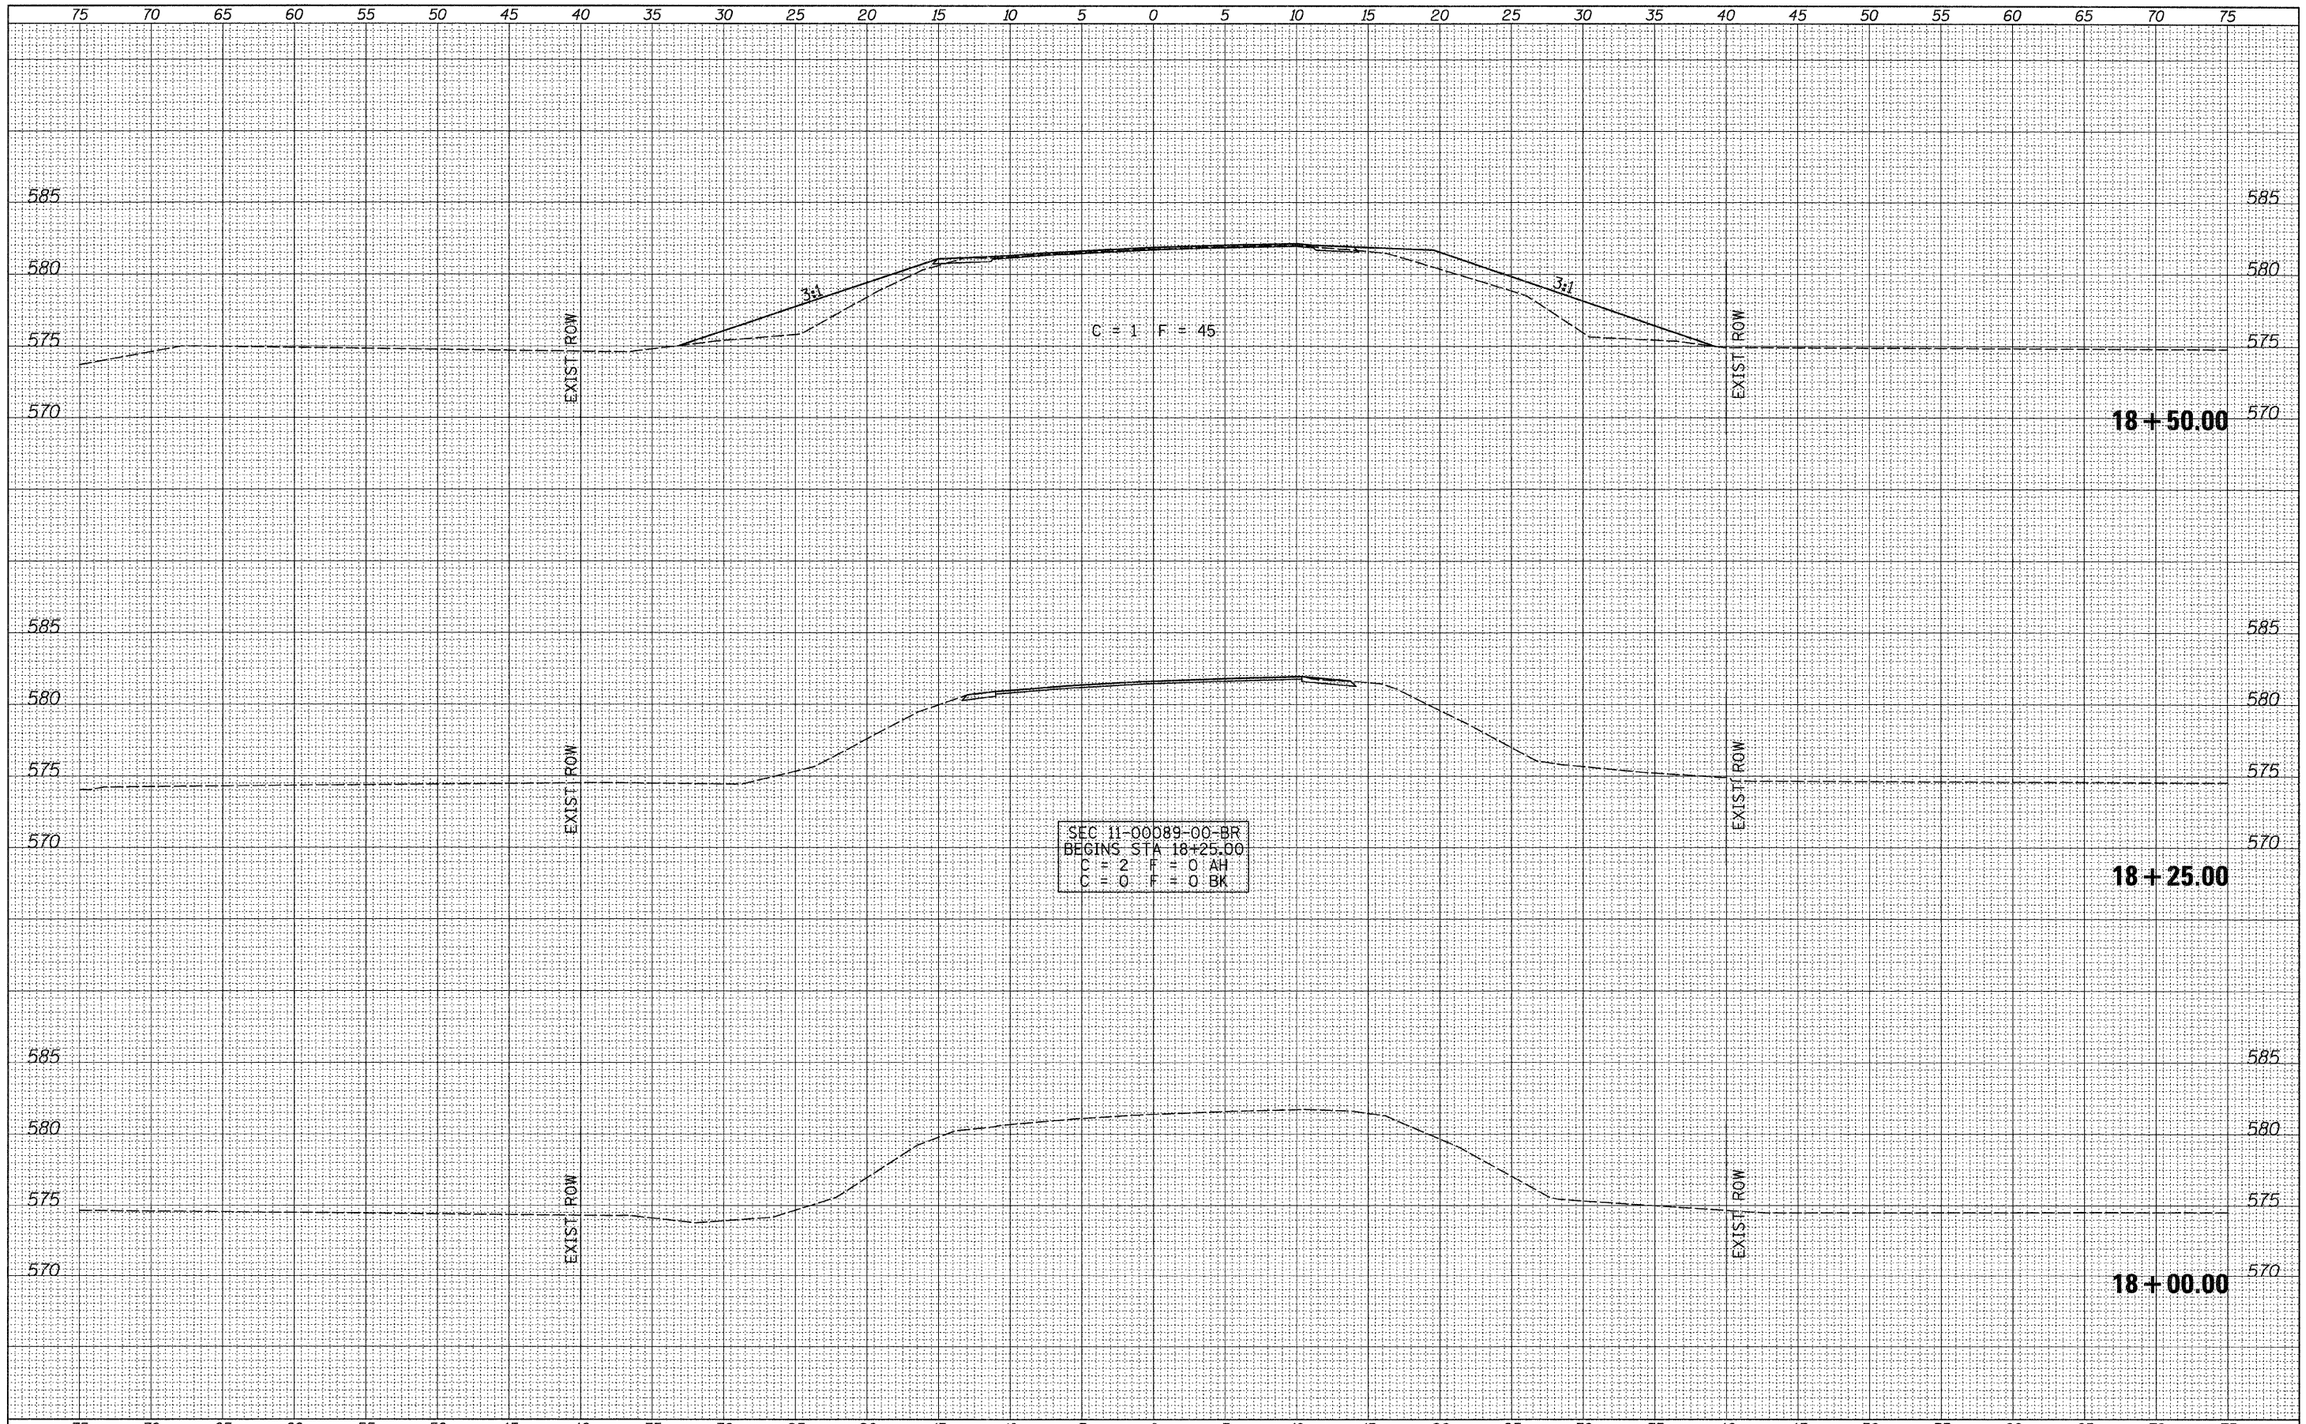

FINAL SURVEY		BY	DATE
NOTE BOOK NO.	SURVEYED		
	PLOTTED		
	TEMPLATE		
	AREAS		
	AREAS CHECKED		

ORIGINAL SURVEY		BY	DATE
NOTE BOOK NO.	SURVEYED		
	PLOTTED		
	TEMPLATE		
	AREAS		
	AREAS CHECKED		

FILE NAME = V:\Bridge\3063-Pike\3063xshts.dgn	USER NAME = jhutchison	DESIGNED -	REVISED -
		DRAWN -	REVISED -
	PLOT SCALE = 5.0000 ' / IN.	CHECKED -	REVISED -
	PLOT DATE = 12/27/2011	DATE -	REVISED -

PIKE COUNTY
COUNTY HIGHWAY 4 OVER
NORTH FORK HADLEY CREEK

CROSS SECTIONS

SCALE: 1" = 5' | SHEET NO. 1 OF 4 SHEETS | STA. 18+00.00 TO STA. 18+50.00

F.A.S. RTE.	SECTION	COUNTY	TOTAL SHEETS	SHEET NO.
596	11-00089-00-BR	PIKE	28	25

CONTRACT NO. 93564

FED. ROAD DIST. NO. 7 | ILLINOIS | FED. AID PROJECT BRS-0596(105)