DESIGN		
INT.	DATE	REASON

PLOTS & CHECKS		
INT.	DATE	NO. REASON

PROJECT ENGINEER: TOM RONAN
PHONE NO.: 217-342-8320

CHECKS		
INT.	DATE	REASON

INDEX OF SHEETS

SEE SHEET NO. 2

STANDARDS

SEE SHEET NO. 2

STATION EQUATIONS

EQUATION: STA. 687+28.06 (BK) = STA. 687+73.01 (AH)
EQUATION: STA. 838+27.25 (BK) = STA. 838+62.16 (AH)
EQUATION: STA. 871+80.22 (BK) = STA. 871+21.76 (AH)
EQUATION: STA. 1207+23.26 (BK) = STA. 1206+92.54 (AH)
EQUATION: STA. 1229+20.94 (BK) = STA. 2229+20.94 (AH)
EQUATION: STA. 2246+85.78 (BK) = STA. 1246+91.91 (AH)

SCALES

PLAN	(RURAL)	0 50 100 — 1"=50'
	(URBAN)	0 20 40 — 1"=20'
PROFILE HORIZ.		0 50 100 — 1"=50'
PROFILE VERT.		0 5 10 — 1"=5'
CROSS SECTIONS HORIZ.		0 5 10 — 1"=5'
CROSS SECTIONS VERT.		0 5 10 — 1"=5'

0 100' 200' 300' 1"= 100'
0 10' 20' 30' 1"= 10'
0 50' 100' — 1"= 50'
0 50' 100' — 1"= 40'
0 50' 100' — 1"= 30'
0 50' 100' — 1"= 20'

STATE OF ILLINOIS
DEPARTMENT OF TRANSPORTATION
DIVISION OF HIGHWAYS

PLANS FOR PROPOSED FEDERAL HIGHWAY PROJECT

FAP ROUTE 95 (IL. RTE. 33)
PROJECT NO. F -0095(054)
SECTION (5,6)Y,RS-2,6BR-7
JASPER COUNTY
C-97-041-01

F.A.P RTE.	SECTION	COUNTY	TOTAL SHEETS	SHEET NO.
95	*	JASPER	546 **	1
FED. ROAD DIST. NO.	ILLINOIS	FED. AID PROJECT		

*(5,6)Y,RS-2,6BR-7 ** 546+11 = 557
CONTRACT NO. 94437

D-97-019-01

LOCATION OF SECTION INDICATED THUS:-

PROJECT BEGINS
STA. 689+81.63

STA. 729+72.50
EXISTING STR. NO. 040-0001
SINGLE SPAN PPC DECK BEAMS
WITH ASPHALT WEARING SURFACE
WITH SIDE MOUNTED TYPE S- RAILS ON
RC CLOSED ABUTMENTS.
45'-3" BACK TO BACK OF ABUTMENTS.
TO BE REMOVED.
PROP. SN: 040-0021
PROPOSED SINGLE SPAN STEEL
I-BEAM AND CONCRETE DECK
SUPERSTRUCTURE ON R.C.
INTEGRAL ABUTMENTS.
90'-3" BACK TO BACK ABUTMENTS.
SKEWED 30° RIGHT AHEAD.

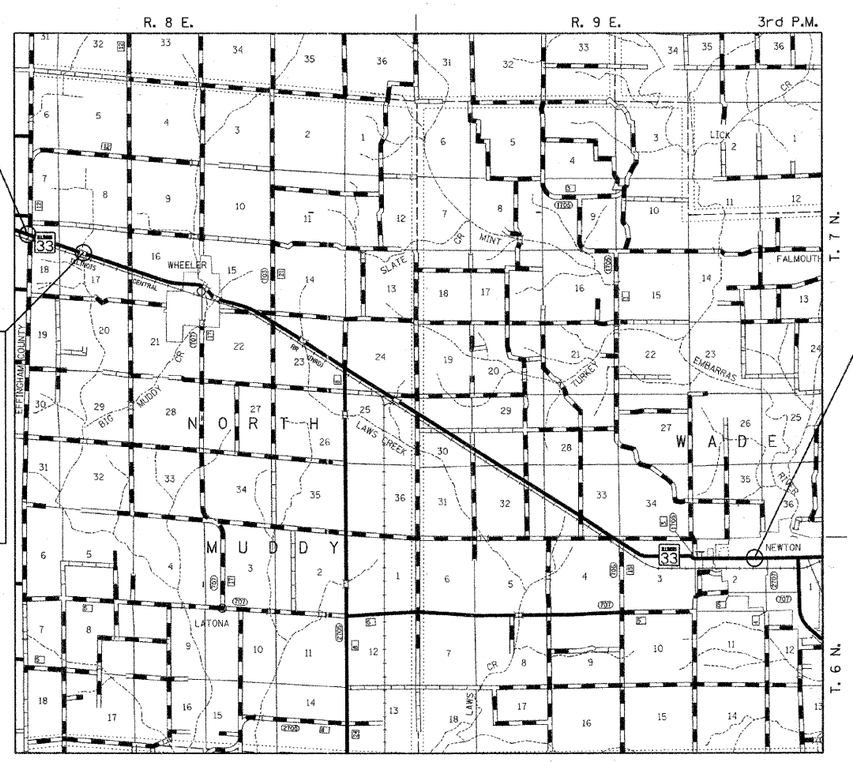

PROJECT ENDS
STA. 1285+59.00

N
1 MI. 0 1 MI.
APPROX. SCALE

FULL SIZE PLANS HAVE BEEN PREPARED USING STANDARD ENGINEERING SCALES, REDUCED SIZED PLANS WILL NOT CONFORM TO STANDARD SCALES, IN MAKING MEASUREMENTS ON REDUCED PLANS, THE ABOVE SCALES MAY BE USED.

J.U.L.I.E.
JOINT UTILITY LOCATION INFORMATION FOR EXCAVATION
1-800-892-0123

HIGHWAY CLASSIFICATION :RURAL MINOR ARTERIAL
ADT 5200 % TRUCKS 14 (YEAR 2008)

CONTRACT NO. 94437
TOWNSHIP: NORTH MUDDY & WADE

LOCATION MAP

NET LENGTH OF PROJECT = 59,625.51 FEET = 11.293 MILES
GROSS LENGTH = 11.293 MILES

WILLIAM C. SCOTT
062-058971
REGISTERED PROFESSIONAL ENGINEER OF ILLINOIS

William C. Scott 08/25/11
SIGNED: DATE:
EXPIRES: 11-30-2011

STATE OF ILLINOIS
DEPARTMENT OF TRANSPORTATION
DIVISION OF HIGHWAYS

SUBMITTED 08-26 20 11
Roger L. Driskell/ldd
REGION ENGINEER

February 3 20 12
John D. Baranzelli, P.E. /ba
acting ENGINEER OF DESIGN AND ENVIRONMENT

February 3 20 12
William R. Frey /ba
acting DIRECTOR, DIVISION OF HIGHWAYS

PLANS PREPARED BY:

REVISION	DATE	BY

GREENE & BRADFORD, INC.
OF SPRINGFIELD
CONSULTING ENGINEERS
2160 CONSTITUTION DRIVE
SPRINGFIELD, ILLINOIS 62707
PROFESSIONAL DESIGN FIRM NO. 184-001023
PROFESSIONAL & STRUCTURAL ENGINEERING CORPORATION
(217) 793-8444, (217) 793-8227 FX. EMAIL: GBSPRINGFIELD@GBFOR.COM

COMPUTER FILE NO. COVER-50
PROJECT: 01256
2/26/10-FAV

"PRINTED BY THE AUTHORITY OF THE STATE OF ILLINOIS"