DESIGN		
INT.	DATE	REASON

PLOTS & CHECKS			
INT.	DATE	NO.	REASON

CHECKS		
INT.	DATE	REASON

F.A.P. RTE.	SECTION	COUNTY	TOTAL SHEETS	SHEET NO.
95	*	JASPER	546	9
STA.		TO STA.		
FED. ROAD DIST. NO.	ILLINOIS	FED. AID PROJECT		

*(5,6)Y,RS-2,6BR-7
CONTRACT NO. 94437

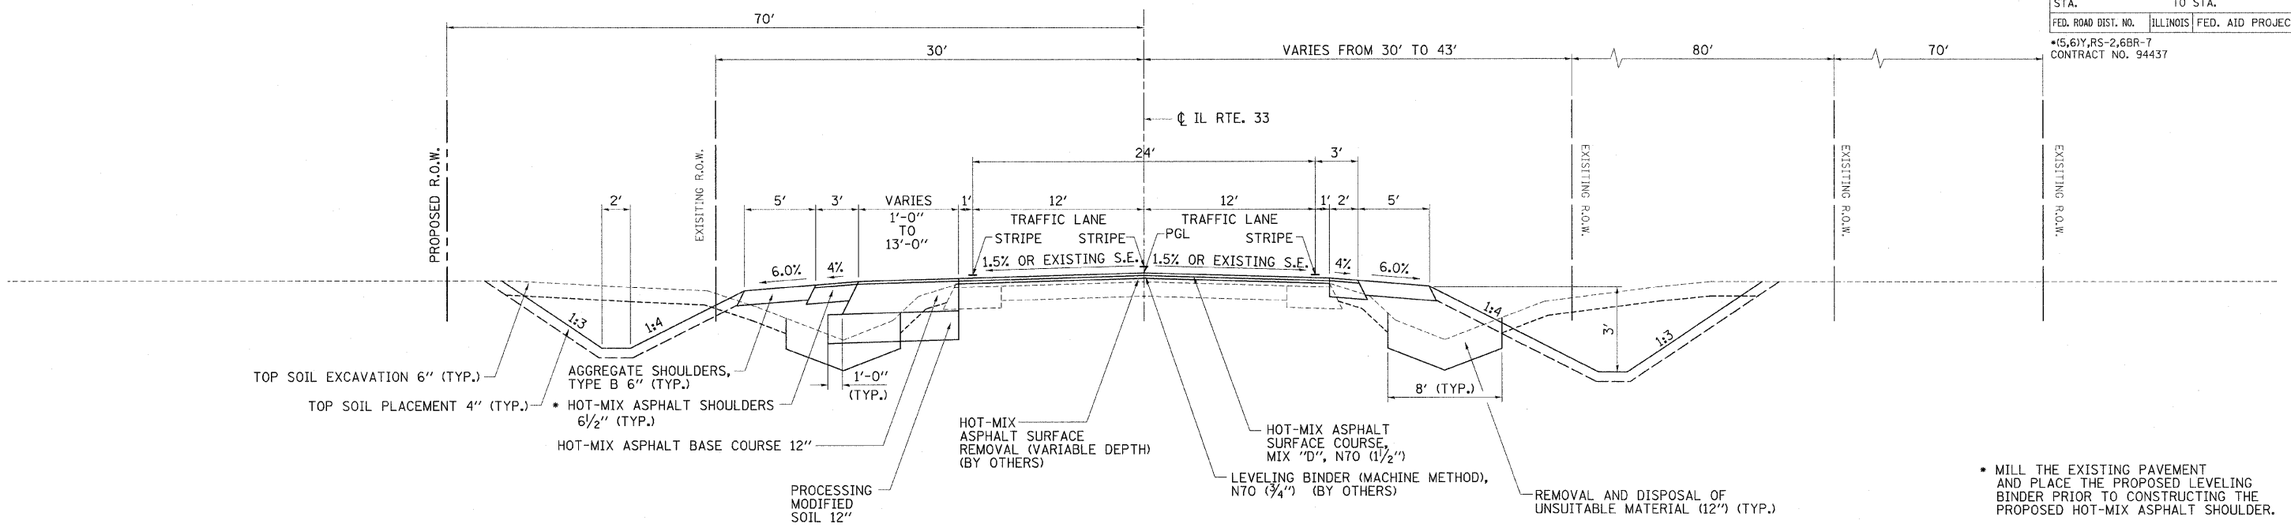

PROPOSED TYPICAL SECTION

938+68.59 TO 956+66.57
1181+43.80 TO 1198+13.36

* MILL THE EXISTING PAVEMENT AND PLACE THE PROPOSED LEVELING BINDER PRIOR TO CONSTRUCTING THE PROPOSED HOT-MIX ASPHALT SHOULDER.

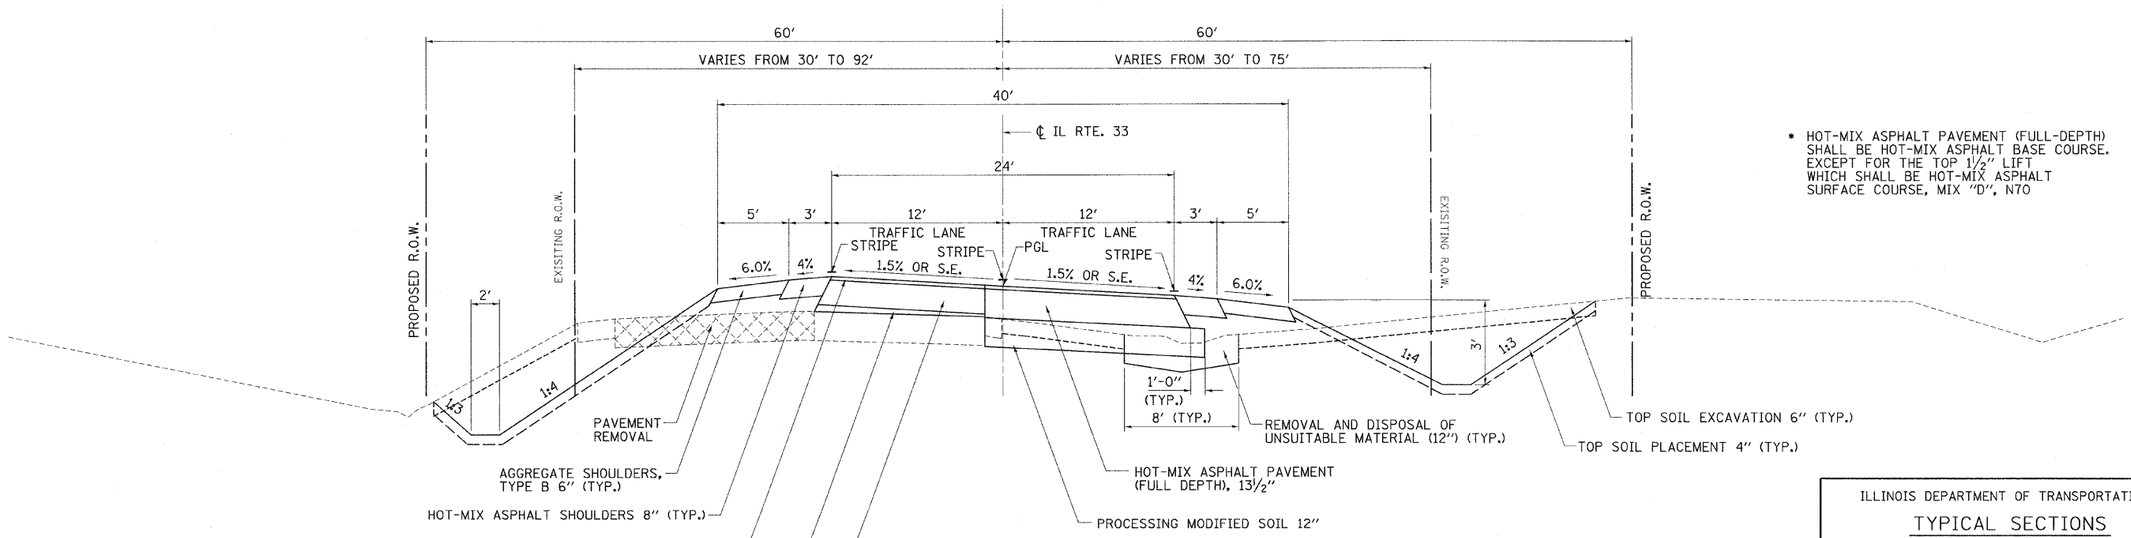

PROPOSED TYPICAL SECTION

2229+20.94 TO 2236+32.51

* HOT-MIX ASPHALT PAVEMENT (FULL-DEPTH) SHALL BE HOT-MIX ASPHALT BASE COURSE. EXCEPT FOR THE TOP 1½" LIFT WHICH SHALL BE HOT-MIX ASPHALT SURFACE COURSE, MIX "D", N70

REVISIONS	
NAME	DATE

ILLINOIS DEPARTMENT OF TRANSPORTATION

TYPICAL SECTIONS

FAP ROUTE 95 (IL RTE. 33)
SECTION (5,6)Y,RS-2,6BR-7
JASPER COUNTY

SCALE: VERT.
HORIZ.
DATE: 08/21/02

DRAWN BY: BISHOP
DESIGNED BY: COLBROOK
CHECKED BY: COLBROOK

GREENE & BRADFORD, INC. OF SPRINGFIELD
CONSULTING ENGINEERS
MARC/INSTITUTION BLDG.
SPRINGFIELD, ILLINOIS 62701
PROFESSIONAL & STRUCTURAL ENGINEERING CORPORATION

COMPUTER FILE NO. TYPXS-B
PROJECT 01256
2/26/10-FAV

IDOTPL-5 1"=5' 8/07/00