F.A.P. RTE.	SECTION	COUNTY	TOTAL SHEETS	SHEET NO.
95	*	JASPER	546	10
STA.		TO STA.		
FED. ROAD DIST. NO.	ILLINOIS	FED. AID PROJECT		

*(5,6)Y,RS-2,6BR-7
CONTRACT NO. 94437

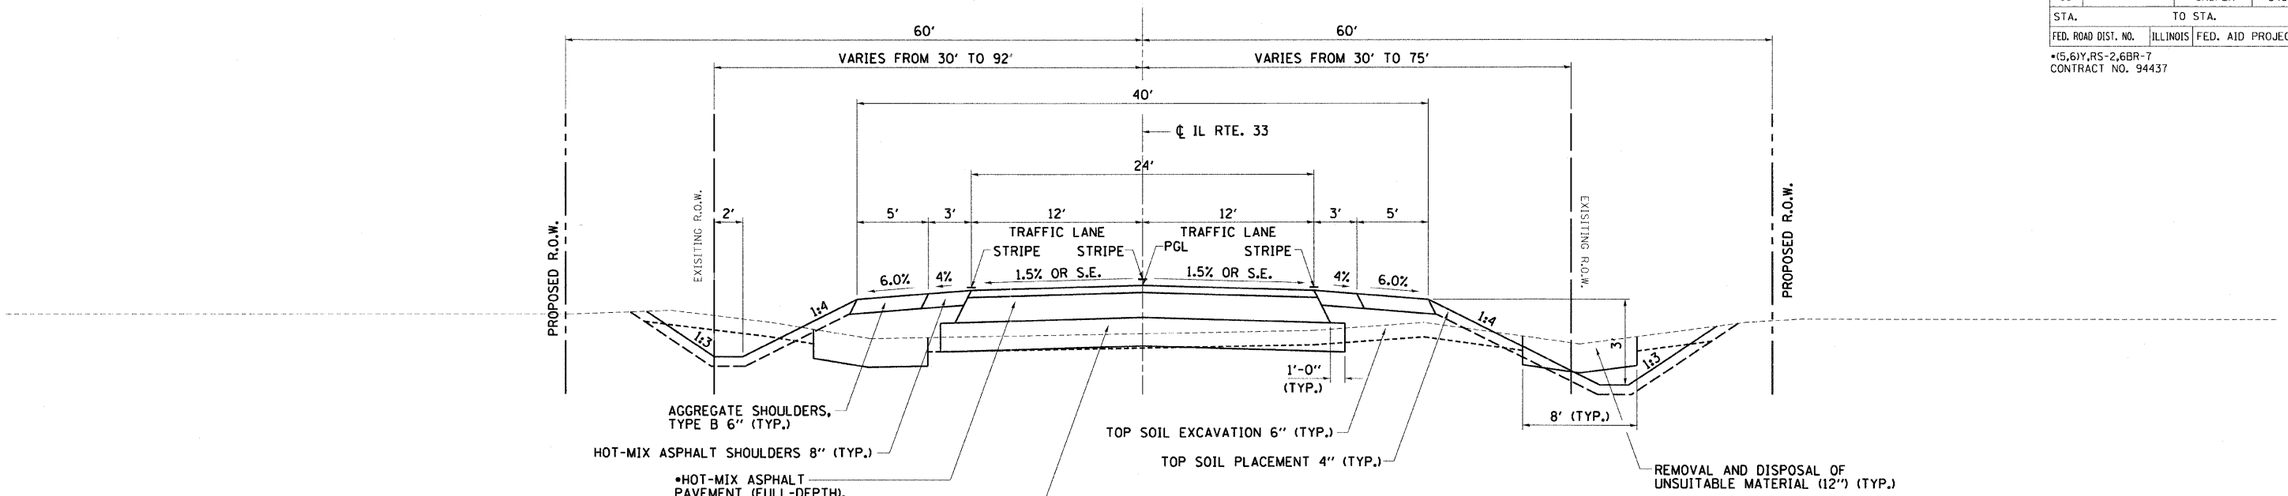

* HOT-MIX ASPHALT PAVEMENT (FULL-DEPTH) SHALL BE HOT-MIX ASPHALT BASE COURSE. EXCEPT FOR THE TOP 1 ½" LIFT WHICH SHALL BE HOT-MIX ASPHALT SURFACE COURSE, MIX "D", N70

PROPOSED TYPICAL SECTION

2236+32.51 TO 2238+94.00

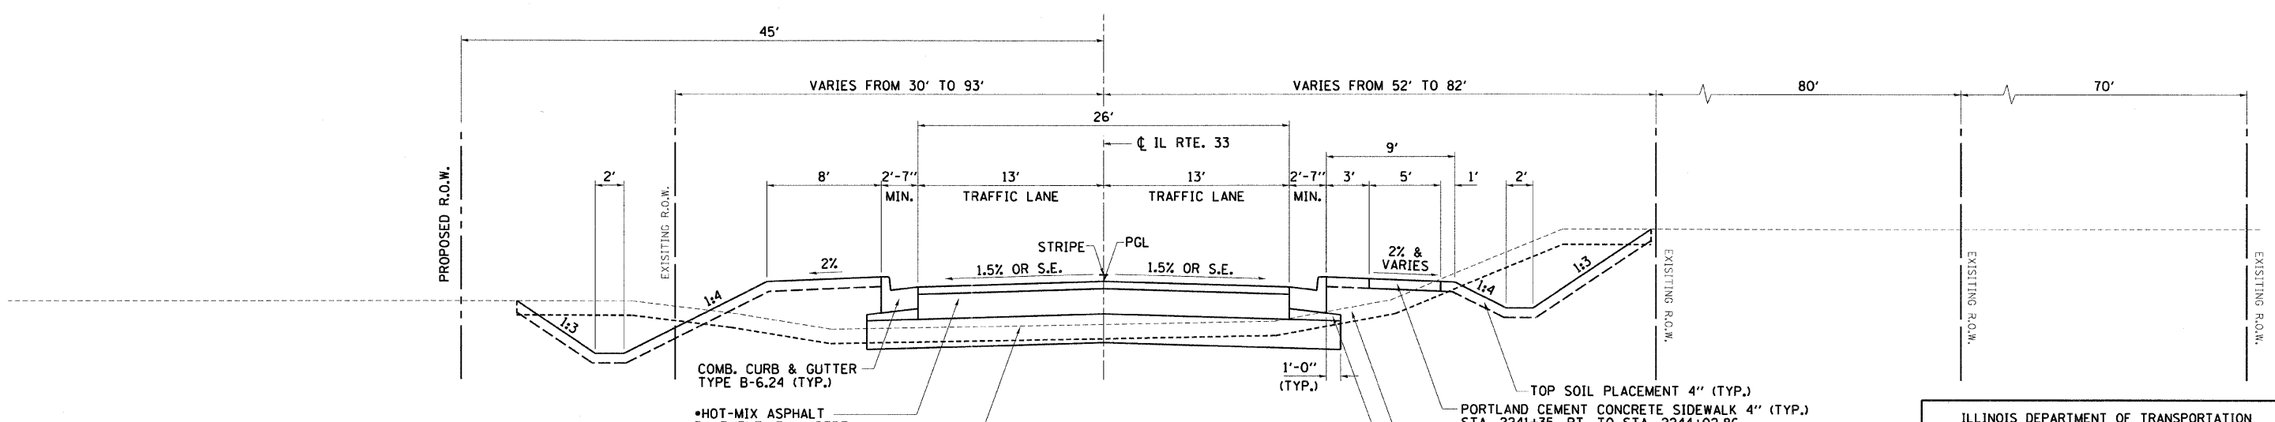

* HOT-MIX ASPHALT PAVEMENT (FULL-DEPTH) SHALL BE HOT-MIX ASPHALT BASE COURSE. EXCEPT FOR THE TOP 1 ½" LIFT WHICH SHALL BE HOT-MIX ASPHALT SURFACE COURSE, MIX "D", N70

PROPOSED TYPICAL SECTION

2238+94.00 TO 2244+02.86

DESIGN		
INT.	DATE	REASON

PLOTS & CHECKS			
INT.	DATE	NO.	REASON

CHECKS		
INT.	DATE	REASON

REVISIONS	
NAME	DATE

ILLINOIS DEPARTMENT OF TRANSPORTATION

TYPICAL SECTIONS

FAP ROUTE 95 (IL RTE. 33)
SECTION (5,6)Y,RS-2,6BR-7
JASPER COUNTY

SCALE: VERT.
HORIZ.
DATE: 08/21/02

DRAWN BY: BISHOP
DESIGNED BY: COLBROOK
CHECKED BY: COLBROOK

GREENE & BRADFORD, INC.
OF SPRINGFIELD
CONSULTING ENGINEERS
1800 SOUTH 9TH STREET
SPRINGFIELD, ILLINOIS 62703
PROFESSIONAL DESIGN FIRM 184-001-00079
PROFESSIONAL & STRUCTURAL ENGINEERING CORPORATION
(217) 753-8845, (217) 753-5217 FX; E-MAIL: "GBSBOF"@SPRINGFIELD.NET(INTERNET)

COMPUTER FILE NO.
TYPXS-C
PROJECT 01256
2/26/10-FAV

IDOTPL-5 1"=5' 8/07/00