F.A.P. RTE.	SECTION	COUNTY	TOTAL SHEETS	SHEET NO.
95	*	JASPER	546	11
STA.		TO STA.		
FED. ROAD DIST. NO.	ILLINOIS	FED. AID PROJECT		

*(5,6)Y,RS-2,6BR-7
CONTRACT NO. 94437

DESIGN		
INT.	DATE	REASON

PLOTS & CHECKS			
INT.	DATE	NO.	REASON

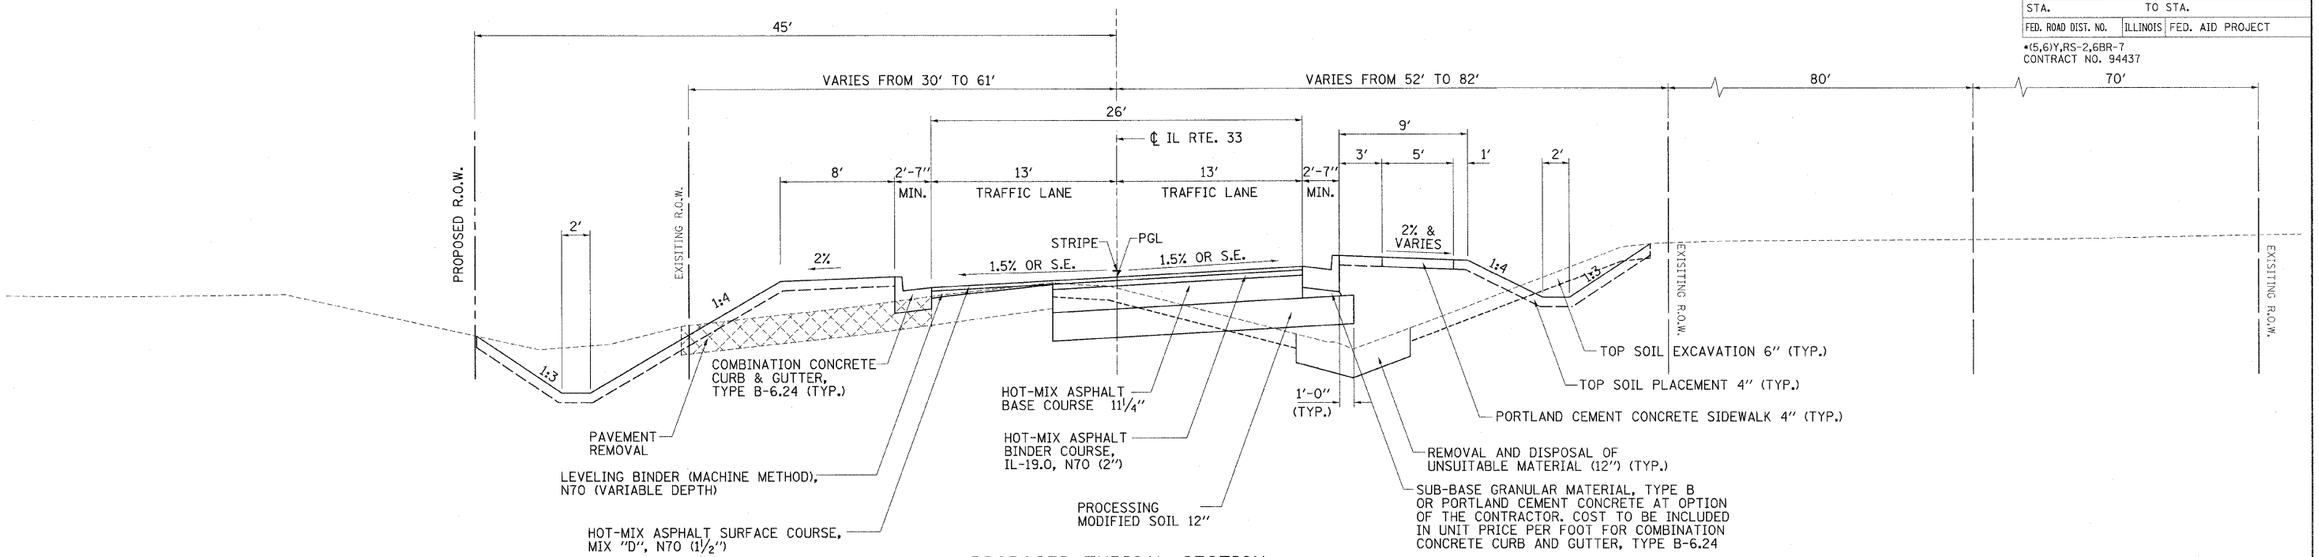

PROPOSED TYPICAL SECTION

2244+02.86 TO 2246+85.78

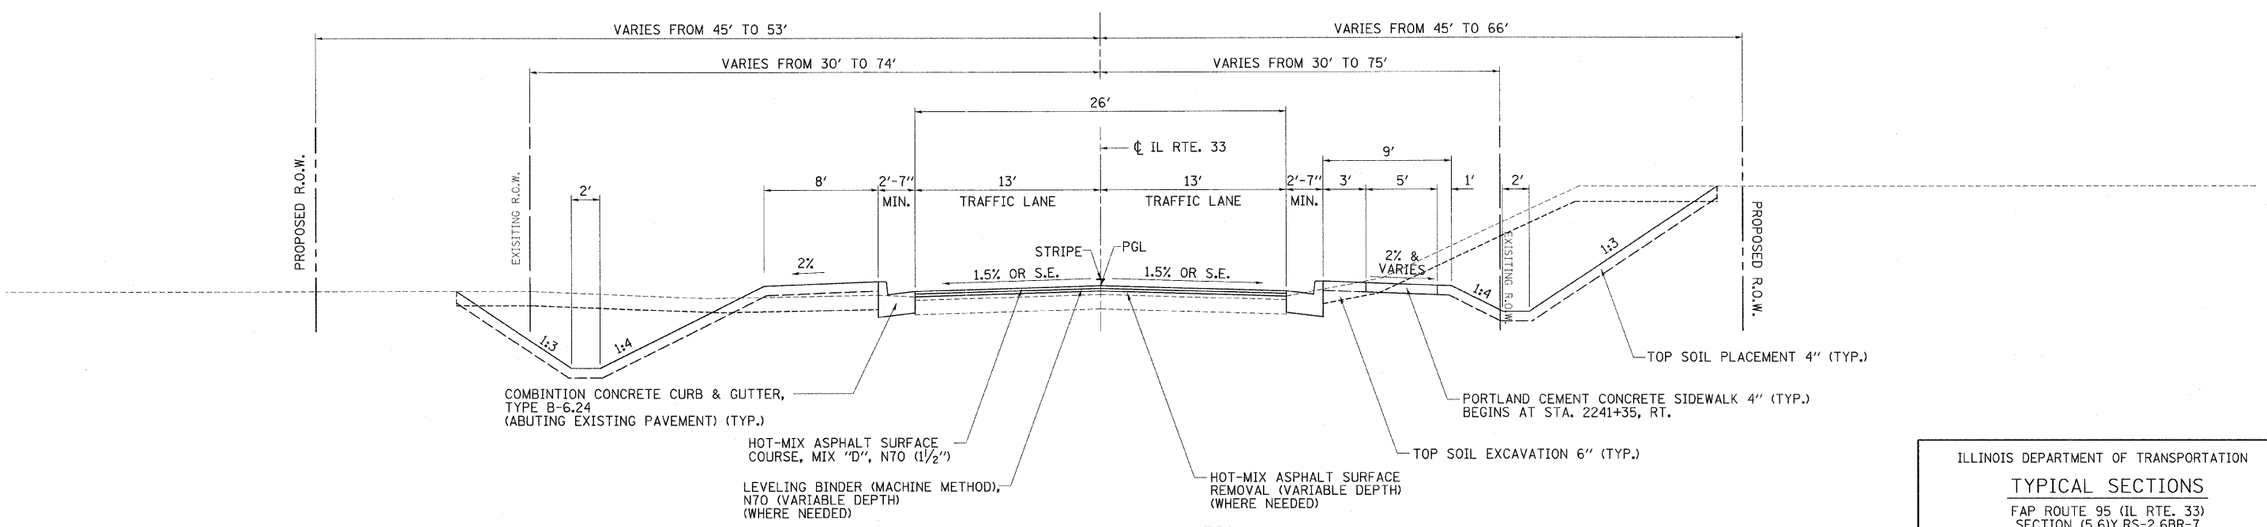

PROPOSED TYPICAL SECTION

1246+91.91 TO 1285+59.00

CHECKS		
INT.	DATE	REASON

REVISIONS	
NAME	DATE

ILLINOIS DEPARTMENT OF TRANSPORTATION

TYPICAL SECTIONS

FAP ROUTE 95 (IL RTE. 33)
SECTION (5,6)Y,RS-2,6BR-7
JASPER COUNTY

SCALE: VERT.
HORIZ.
DATE: 08/21/02

DRAWN BY: BISHOP
DESIGNED BY: COLBROOK
CHECKED BY: COLBROOK

GREENE & BRADFORD, INC.
OF SPRINGFIELD
CONSULTING ENGINEERS
350 CONSTITUTION DRIVE
SPRINGFIELD, ILLINOIS 62707
PROFESSIONAL DESIGN FIRM NO. 184-001501
(PROFESSIONAL & STRUCTURAL ENGINEERING CORPORATION)
(217) 793-8844, (217) 793-8227 FX/E-MAIL: - GBSGF@MCI.NET/GBSGF@GBSGF.COM

COMPUTER FILE NO.
TYPXS-D

PROJECT 01256
2/26/10-FAV

IDOTPL-5 1"=5′ 8/07/00