DESIGN		
INT.	DATE	REASON

PLOTS & CHECKS		
INT.	DATE	NO. REASON

CHECKS		
INT.	DATE	REASON

F.A.P. RTE.	SECTION	COUNTY	TOTAL SHEETS	SHEET NO.
95	*	JASPER	546	14
STA.		TO STA.		
FED. ROAD DIST. NO.	ILLINOIS	FED. AID PROJECT		

*(5,6)Y,RS-2,6BR-7
CONTRACT NO. 94437

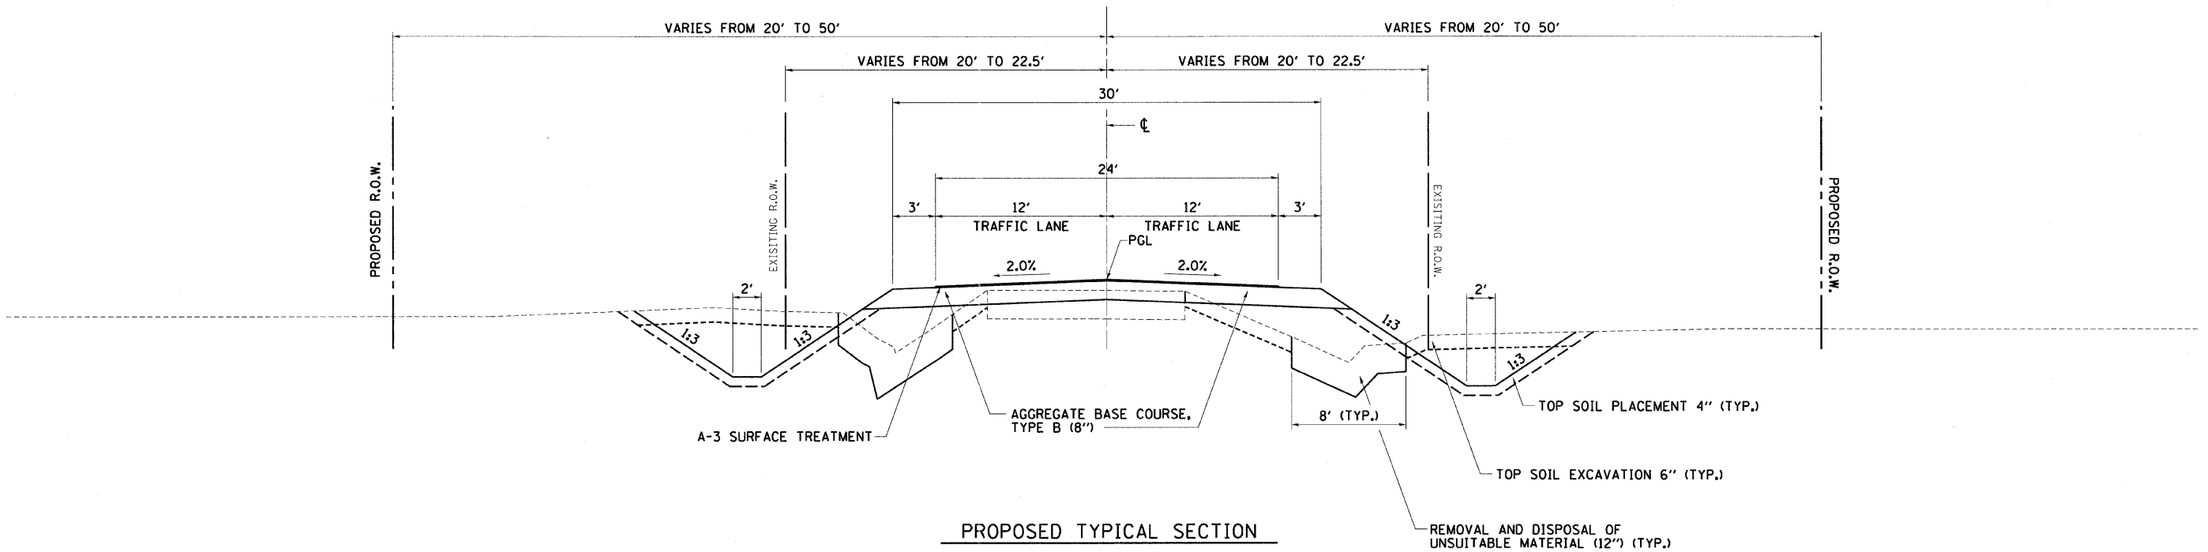

PROPOSED TYPICAL SECTION

T.R. 30 (200E)
T.R. 155 (380E/1300N)
FAS 703 (CH 21) (GILA ROAD)
T.R. 56 (400E)
T.R. 173E (1200N)
T.R. 84 (600E/1800N)
T.R. 181 (1150N)
T.R. 92 (700E)
T.R. 102 (775E)
T.R. 120 (850E)

REVISIONS	
NAME	DATE

ILLINOIS DEPARTMENT OF TRANSPORTATION

TYPICAL SECTIONS

FAP ROUTE 95 (IL RTE. 33)
SECTION (5,6)Y,RS-2,6BR-7
JASPER COUNTY

SCALE: VERT.
HORIZ.
DATE: 08/21/02

DRAWN BY: JAMESON
DESIGNED BY: COLBROOK
CHECKED BY: COLBROOK

GREENE & BRADFORD, INC.
OF SPRINGFIELD
CONSULTING ENGINEERS
INDUSTRIAL • MUNICIPAL
SPRINGFIELD, ILLINOIS
PROFESSIONAL DESIGN FIRM NO. 184-001873
CIVIL • STRUCTURAL • ENVIRONMENTAL CORPORATION
(217) 753-8816 (217) 753-5237 FAX MAIL: cookg@greenebradford.com

COMPUTER FILE NO. TYPXS-G
PROJECT 01256
2/26/10-FAV

IDOTPL-5 1"=5' 8/07/00