F.A.P RTE.	SECTION	COUNTY	TOTAL SHEETS	SHEET NO.
95	*	JASPER	546	34
STA. 740+00.00		TO STA. 755+00.00		
FED. ROAD DIST. NO.	ILLINOIS	FED. AID PROJECT		

*(5,6)Y,RS-2,6BR-7
CONTRACT NO. 94437

LEGEND

- PATCHING
- TRENCH BACKFILL
- CONSTRUCTION LIMITS
- TREE TO BE REMOVED
- HORIZONTAL CONTROL STATION

SCALE IN FEET: 0 50 100

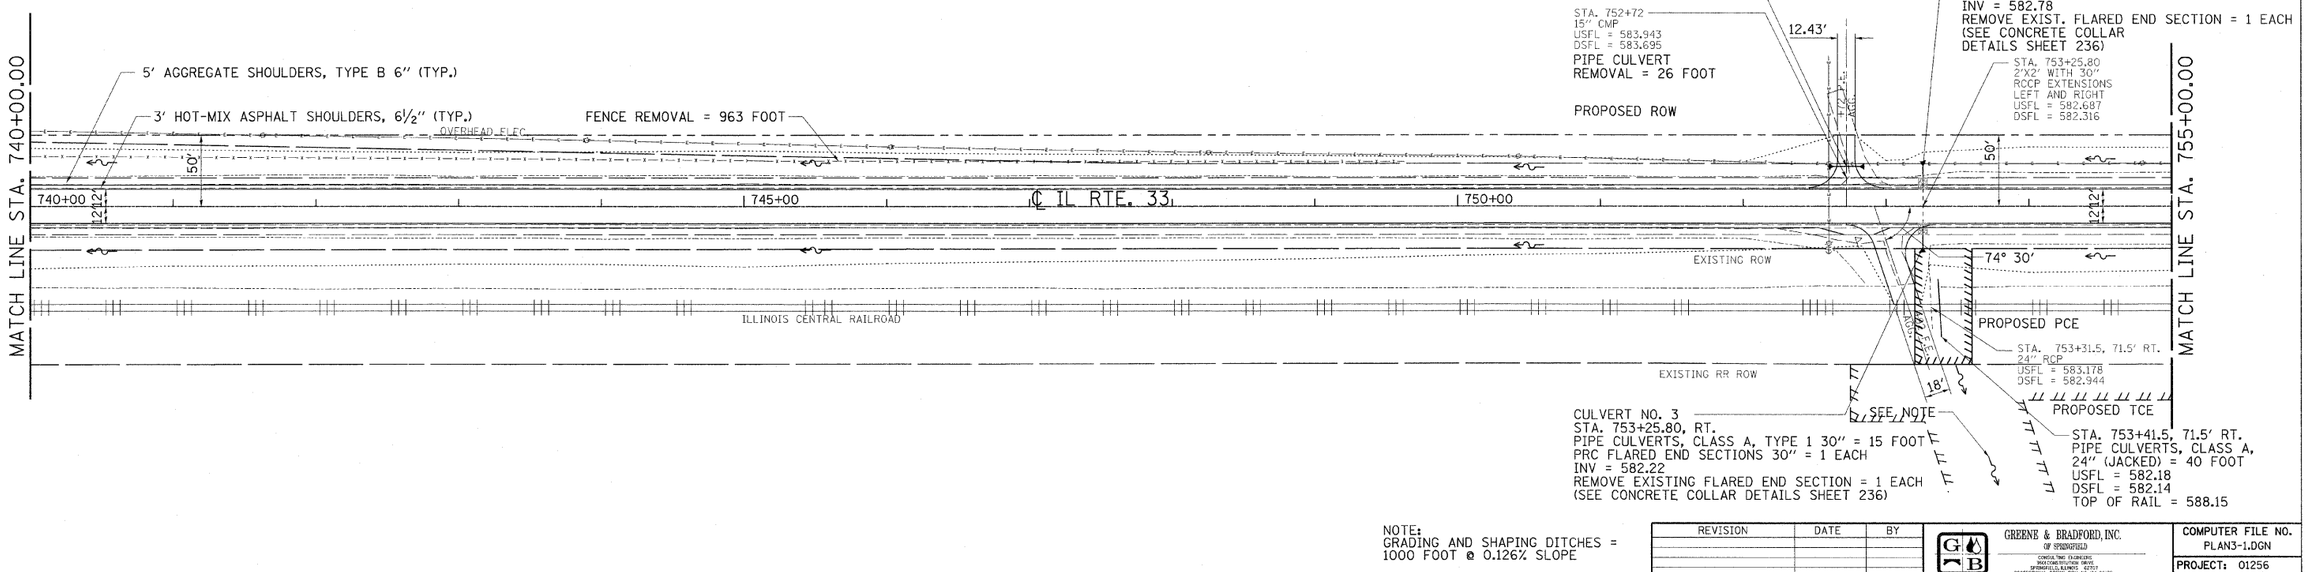

NOTE:
GRADING AND SHAPING DITCHES =
1000 FOOT @ 0.126% SLOPE

REVISION	DATE	BY

GREENE & BRADFORD, INC. OF SPRINGFIELD
CONSULTING ENGINEERS
1900 CONSTITUTION DRIVE
SPRINGFIELD, ILLINOIS 62707
PROFESSIONAL DESIGN FIRM NO. 184-000175
PROFESSIONAL STRUCTURAL ENGINEER CORPORATION
(217) 787-9814 (217) 787-9237 FL (FAX) - e-mail: greenebrad@sbcglobal.net

COMPUTER FILE NO.
PLAN3-1.DGN
PROJECT: 01256
2/26/10-FAV

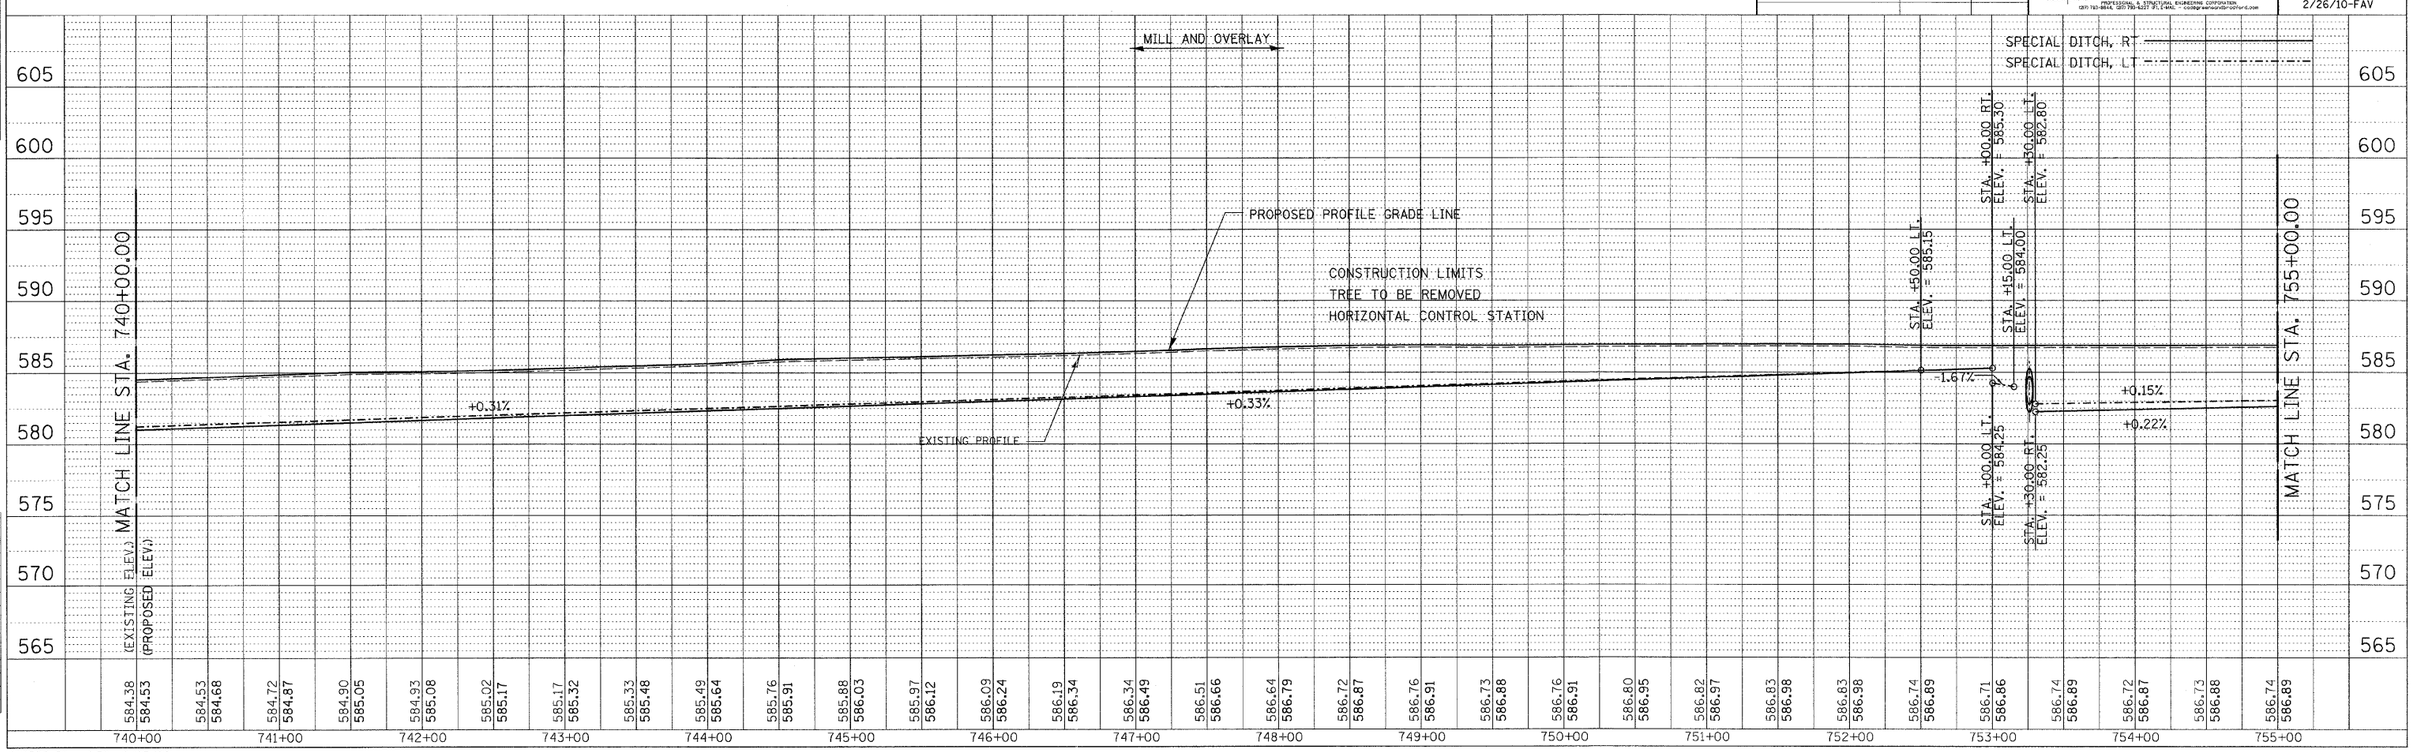

DESIGN		
INT.	DATE	REASON

PLAN	BY	DATE
SURVEYED		
PLATS		
GRADES CHECKED		
B.M. NOTED		
STRUCTURE NOTATNS CHKD		
ALIGNMENT CHECKED		
RT. OF WAY CHECKED		
PDD FILE MADE		
NOTE BOOK NO.		

PLOTS & CHECKS			
INT.	DATE	NO.	REASON

PP PROFILE	BY	DATE
SURVEYED		
PLATS		
GRADES CHECKED		
B.M. NOTED		
STRUCTURE NOTATNS CHKD		
NOTE BOOK NO.		

CHECKS		
INT.	DATE	REASON

IDOTPP-50 - 1:50 8/07/00

F.A.P. ROUTE 95 (IL RTE. 33) JASPER COUNTY