DESIGN		
INT.	DATE	REASON

PLAN — SURVEYED ____ DATE ____ / DRAWN ____ BY ____ / ALIGNMENT CHECKED ____ / RT. OF WAY CHECKED ____ / FINAL PLAN NAME ____ / NOTE BOOK ____ NO. ____

PLOTS & CHECKS		
INT.	DATE	NO./ REASON

PROFILE — SURVEYED ____ DATE ____ / DRAWN ____ BY ____ / GRADES CHECKED ____ / B.M. NOTED ____ / STRUCTURE NOTATIONS CHKD ____ / NOTE BOOK ____ NO. ____

CHECKS		
INT.	DATE	REASON

LEGEND

- PATCHING
- TRENCH BACKFILL
- CONSTRUCTION LIMITS
- TREE TO BE REMOVED
- HORIZONTAL CONTROL STATION

PROP. CURVE CO3
PI STA. 795+76.76
Δ = 13° 57′ 30″ (LT)
D = 1° 59′ 47″
R = 2,870.10′
T = 351.34′
L = 699.21′
E = 21.42′
PC STA. 792+25.42
PT STA. 799+24.63
EXIST. SE. = ±3.5%

N

0 50 100
SCALE IN FEET

F.A.P RTE.	SECTION	COUNTY	TOTAL SHEETS	SHEET NO.
95	•	JASPER	546	37
STA. 785+00.00		TO STA. 800+00.00		
FED. ROAD DIST. NO. _	ILLINOIS	FED. AID PROJECT		

•(5,6)Y,RS-2,6BR-7
CONTRACT NO. 94437

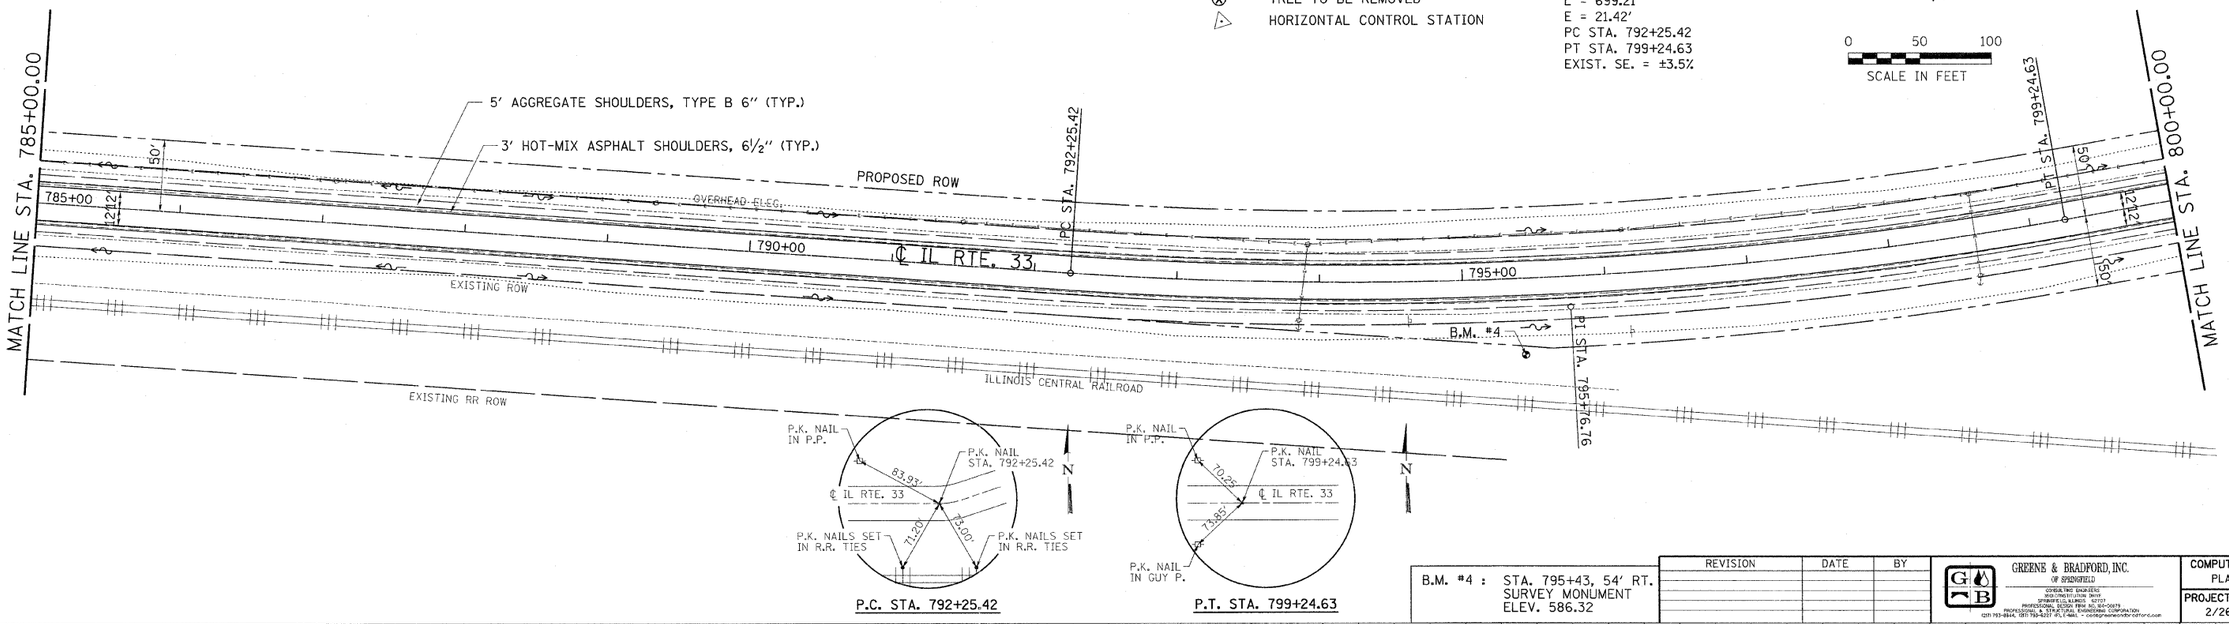

P.C. STA. 792+25.42

P.T. STA. 799+24.63

B.M. #4 : STA. 795+43, 54′ RT.
SURVEY MONUMENT
ELEV. 586.32

REVISION	DATE	BY

GREENE & BRADFORD, INC. OF SPRINGFIELD
CONSULTING ENGINEERS
800 CONSTITUTION DRIVE
SPRINGFIELD, ILLINOIS 62707
PROFESSIONAL DESIGN FIRM NO. 184-001679
PROFESSIONAL ENGINEERING AND STRUCTURAL ENGINEERING CORPORATION
(217) 793-8844, (217) 793-9237 (FAX) • e-mail: • contact@greenebradford.com

COMPUTER FILE NO. PLAN4-1.DGN
PROJECT: 01256
2/26/10-FAV

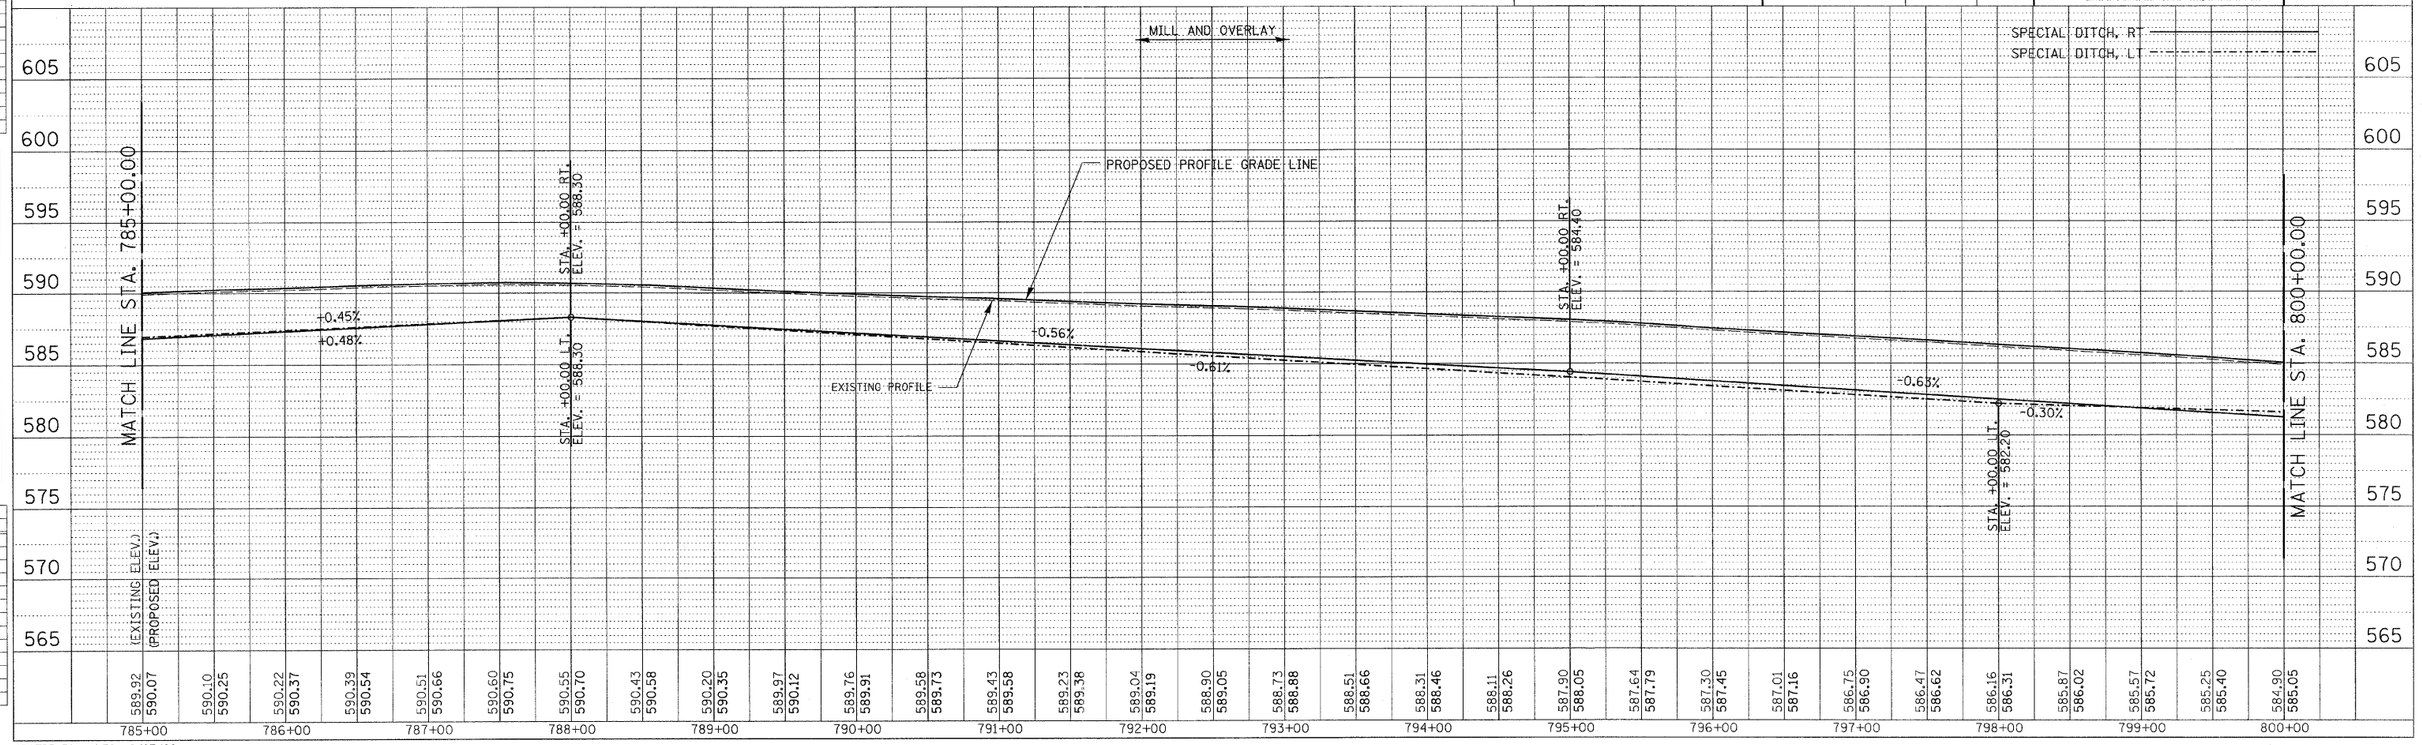

IDOTPP-50 - 1:50 8/07/00

F.A.P. ROUTE 95 (IL RTE. 33) JASPER COUNTY