DESIGN		
INT.	DATE	REASON

PLAN — SURVEYED / PLOTTED / ALIGNMENT CHECKED / GRADES CHECKED / NOTE BOOK / NO. / C400 FILE NAME / DATE / BY

PLOTS & CHECKS		
INT.	DATE NO.	REASON

PROFILE — SURVEYED / PLOTTED / GRADES CHECKED / NOTE BOOK / NO. / STRUCTURE NOTATIONS CHKD / DATE / BY

CHECKS		
INT.	DATE	REASON

F.A.P RTE.	SECTION	COUNTY	TOTAL SHEETS	SHEET NO.
95	•	JASPER	546	40
STA. 820+00.00		TO STA. 825+00.00		
FED. ROAD DIST. NO. _	ILLINOIS	FED. AID PROJECT		

•(5,6)Y,RS-2,6BR-7
CONTRACT NO. 94437

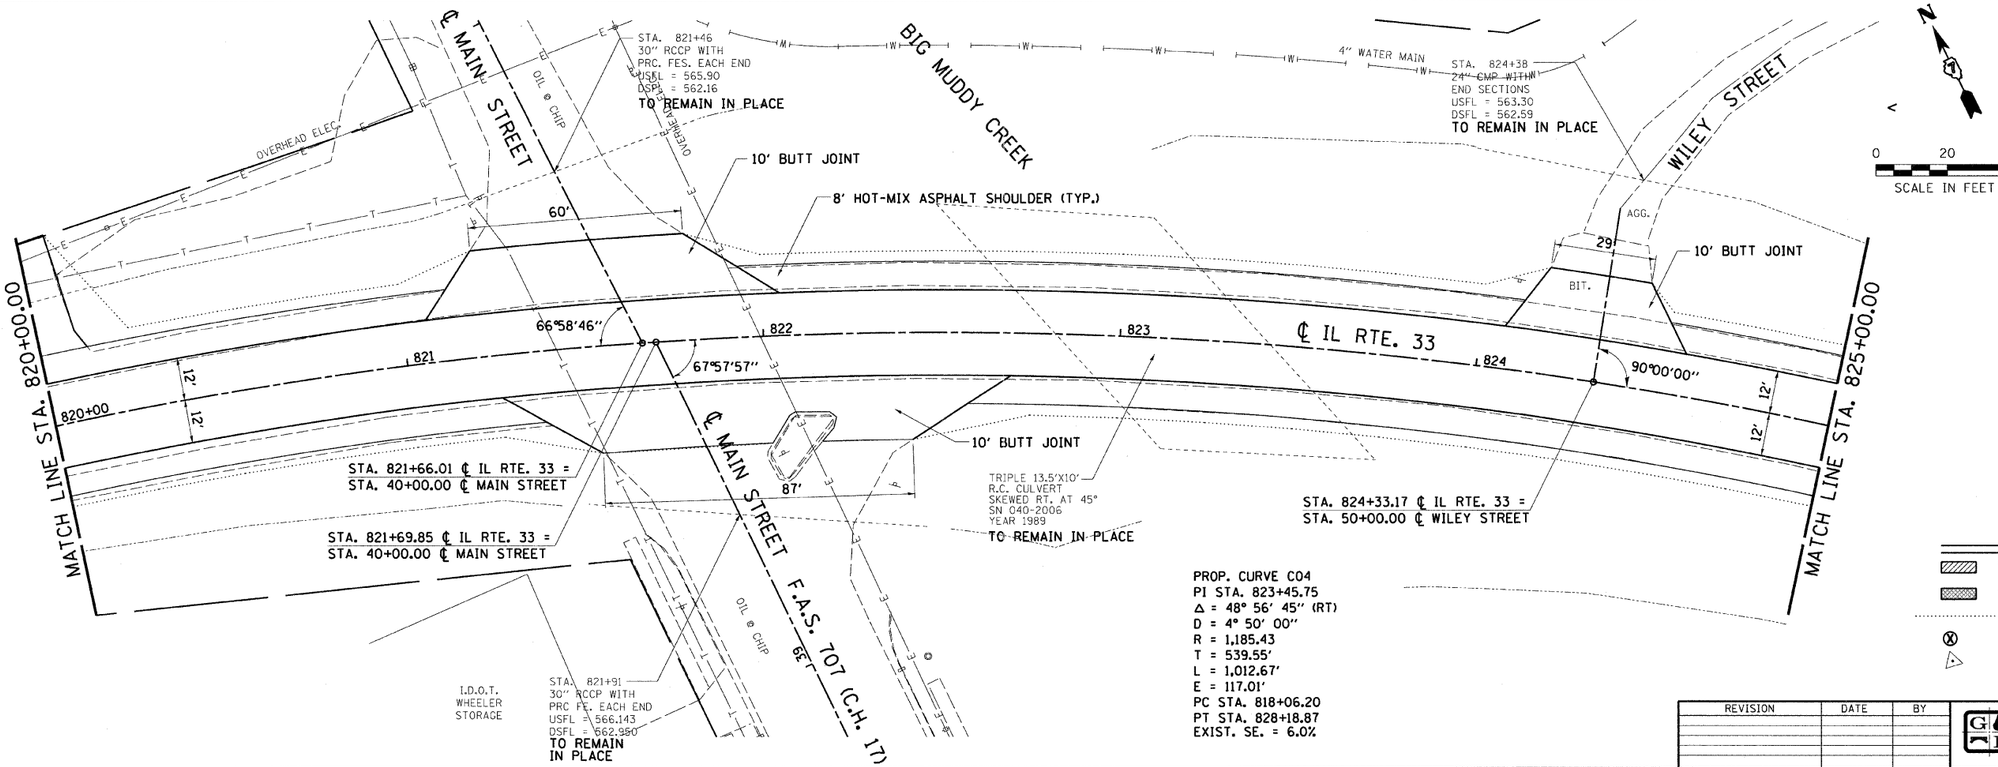

PROP. CURVE C04
PI STA. 823+45.75
Δ = 48° 56' 45" (RT)
D = 4° 50' 00"
R = 1,185.43
T = 539.55'
L = 1,012.67'
E = 117.01'
PC STA. 818+06.20
PT STA. 828+18.87
EXIST. SE. = 6.0%

LEGEND
- PATCHING
- TRENCH BACKFILL
- CONSTRUCTION LIMITS
- TREE TO BE REMOVED
- HORIZONTAL CONTROL STATION

REVISION	DATE	BY

GREENE & BRADFORD, INC. OF SPRINGFIELD
CONSULTING ENGINEERS
INNOVATION DRIVE
SPRINGFIELD, ILLINOIS 62711
PROFESSIONAL DESIGN FIRM NO. 184-001373
PROFESSIONAL & STRUCTURAL ENGINEERING CORPORATION
(217) 793-5844, (217) 793-5027 (FAX) E-MAIL - ccadagr@wmeandbradford.com

COMPUTER FILE NO. PLAN5-2.DGN
PROJECT: 01256
2/26/10-FAV

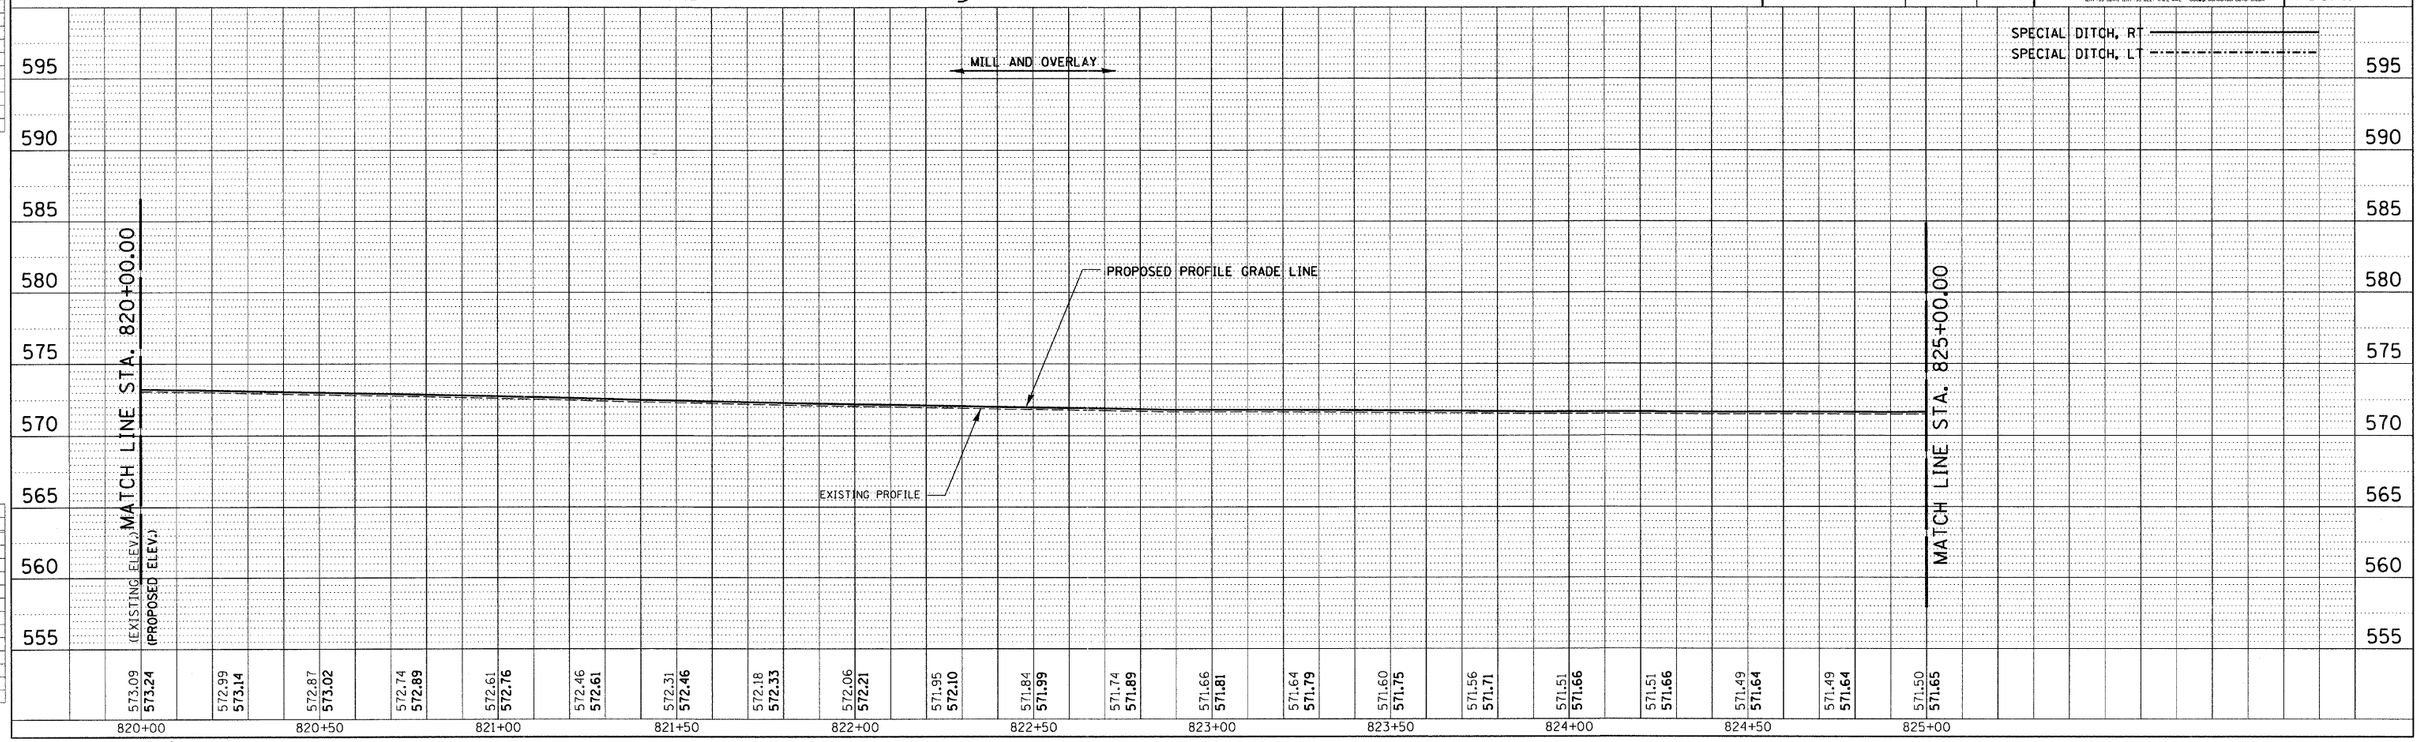

IDOTPP-20 - 1:20 8/07/00