DESIGN		
INT.	DATE	REASON

PLOTS & CHECKS			
INT.	DATE	NO.	REASON

CHECKS		
INT.	DATE	REASON

PLAN: SURVEYED, PLOTTED, ALIGNMENT CHECKED, RT. OF WAY CHECKED, FINAL FILE NAME, NOTE BOOK, NO.

PP &LE: SURVEYED, PLOTTED, GRADES CHECKED, B.M. NOTED, STRUCTURE NOTATIONS CHKD

F.A.P RTE.	SECTION	COUNTY	TOTAL SHEETS	SHEET NO.
95	*	JASPER	546	44
STA. 840+00.00		TO STA. 855+00.00		
FED. ROAD DIST. NO. _	ILLINOIS	FED. AID PROJECT		

*(5,6)Y,RS-2,6BR-7
CONTRACT NO. 94437

LEGEND

- PATCHING
- TRENCH BACKFILL
- CONSTRUCTION LIMITS
- TREE TO BE REMOVED
- HORIZONTAL CONTROL STATION

N

0 50 100
SCALE IN FEET

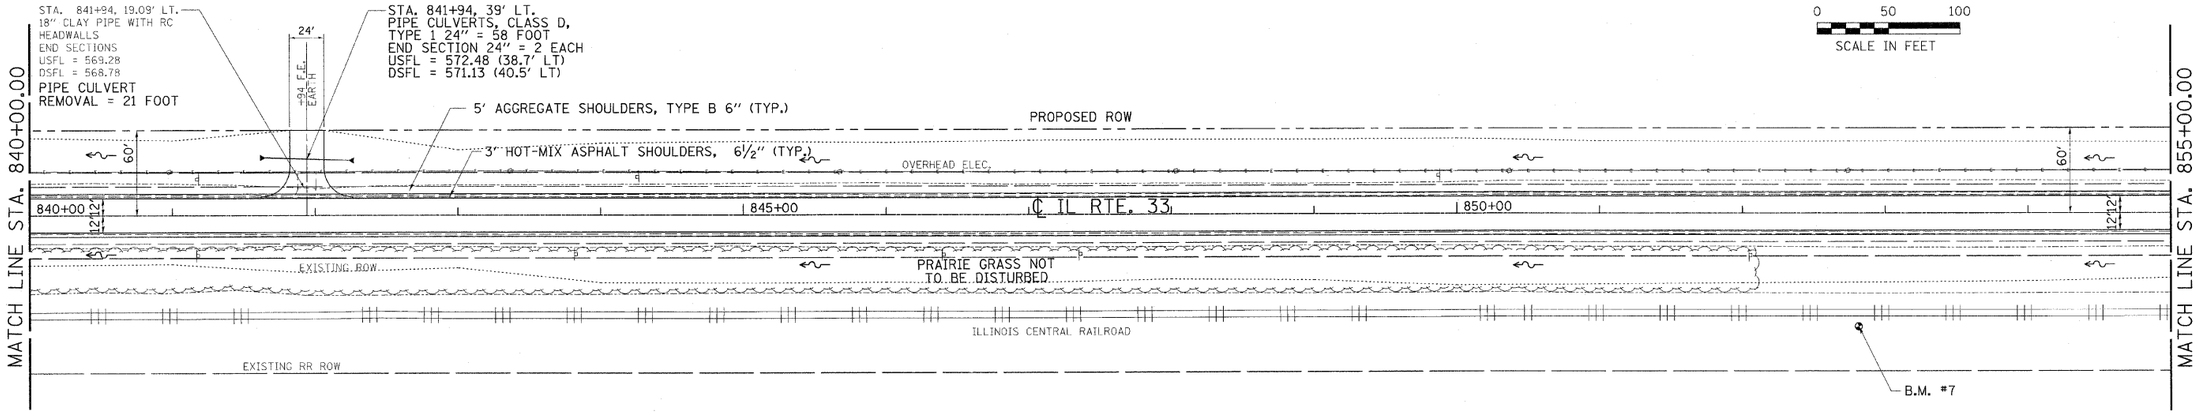

B.M. #7 : STA. 852+81, 79' RT.
SURVEY MONUMENT
ELEV. 580.37

REVISION	DATE	BY

GREENE & BRADFORD, INC. OF SPRINGFIELD
CONSULTING ENGINEERS
2700 S. 6TH STREET, SUITE 1
SPRINGFIELD, ILLINOIS 62703
PROFESSIONAL DESIGN FIRM NO. 184-006879
PROJECT MANAGEMENT • CONSTRUCTION ENGINEERING
(217) 793-8894, (217) 793-3237 (FAX), E-MAIL: rosbgr@greenebradford.com

COMPUTER FILE NO. PLAN7-1.DGN
PROJECT: 01256
2/26/10-FAV

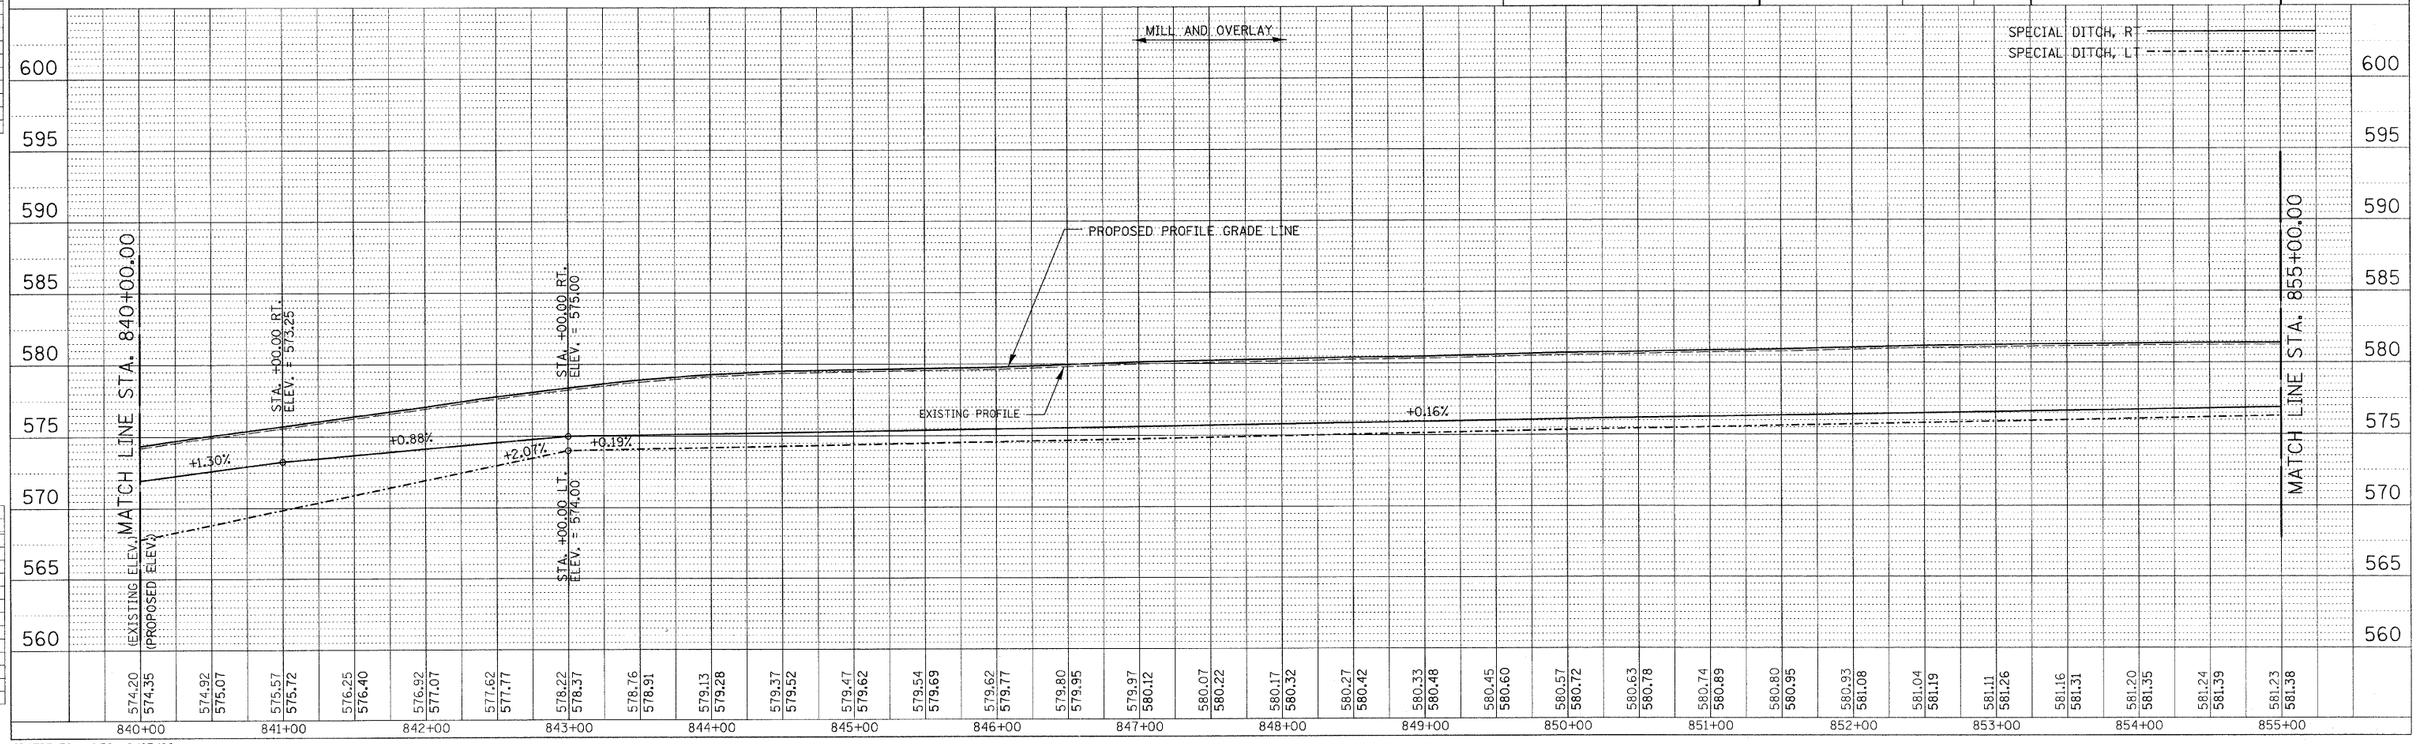

IDOTPP-50 - 1:50 8/07/00