DESIGN		
INT.	DATE	REASON

PLAN		
SURVEYED		BY
DRAWN		
ALIGNMENT CHECKED		
RT. OF WAY CHECKED		DATE
CAD FILE NAME		
NOTE BOOK		
NO.		

PLOTS & CHECKS		
INT.	DATE NO.	REASON

PROFILE		
SURVEYED		BY
DRAWN		
GRADES CHECKED		
B.M. NOTED		DATE
FINISHING NOTATIONS CHKD		
NOTE BOOK		
NO.		

CHECKS		
INT.	DATE	REASON

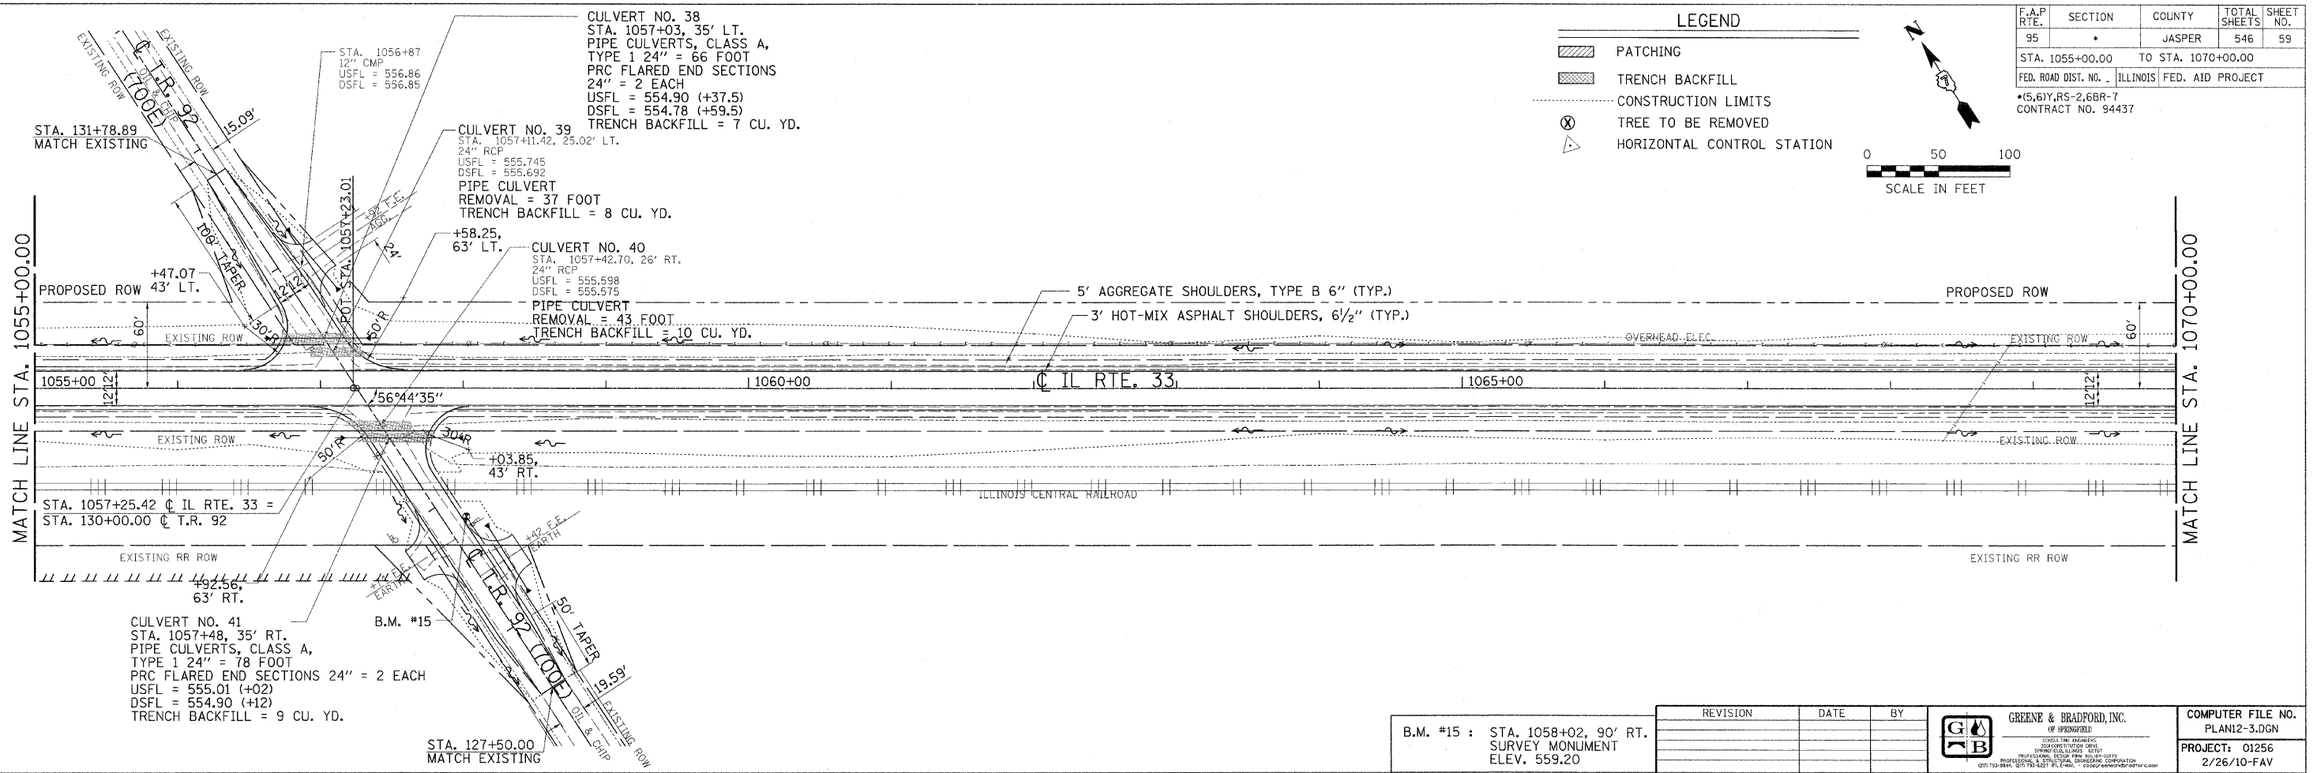

F.A.P RTE.	SECTION	COUNTY	TOTAL SHEETS	SHEET NO.
95	*	JASPER	546	59
STA. 1055+00.00		TO STA. 1070+00.00		
FED. ROAD DIST. NO. _	ILLINOIS	FED. AID PROJECT		

*(5,6)YY,RS-2,6BR-7
CONTRACT NO. 94437

B.M. #15 : STA. 1058+02, 90' RT.
SURVEY MONUMENT
ELEV. 559.20

REVISION	DATE	BY

GREENE & BRADFORD, INC.
OF SPRINGFIELD
CONSULTING ENGINEERS
TRANSPORTATION GROUP
SPRINGFIELD, ILLINOIS 62707
PROFESSIONAL DESIGN FIRM NO. 184-001579
PROFESSIONAL & STRUCTURAL ENGINEERING CORPORATION
(217) 753-8845, (217) 753-8227 FX, E-MAIL: - GROUP@GREENEANDBRADFORD.COM

COMPUTER FILE NO.
PLAN12-3.DGN

PROJECT: 01256
2/26/10-FAV

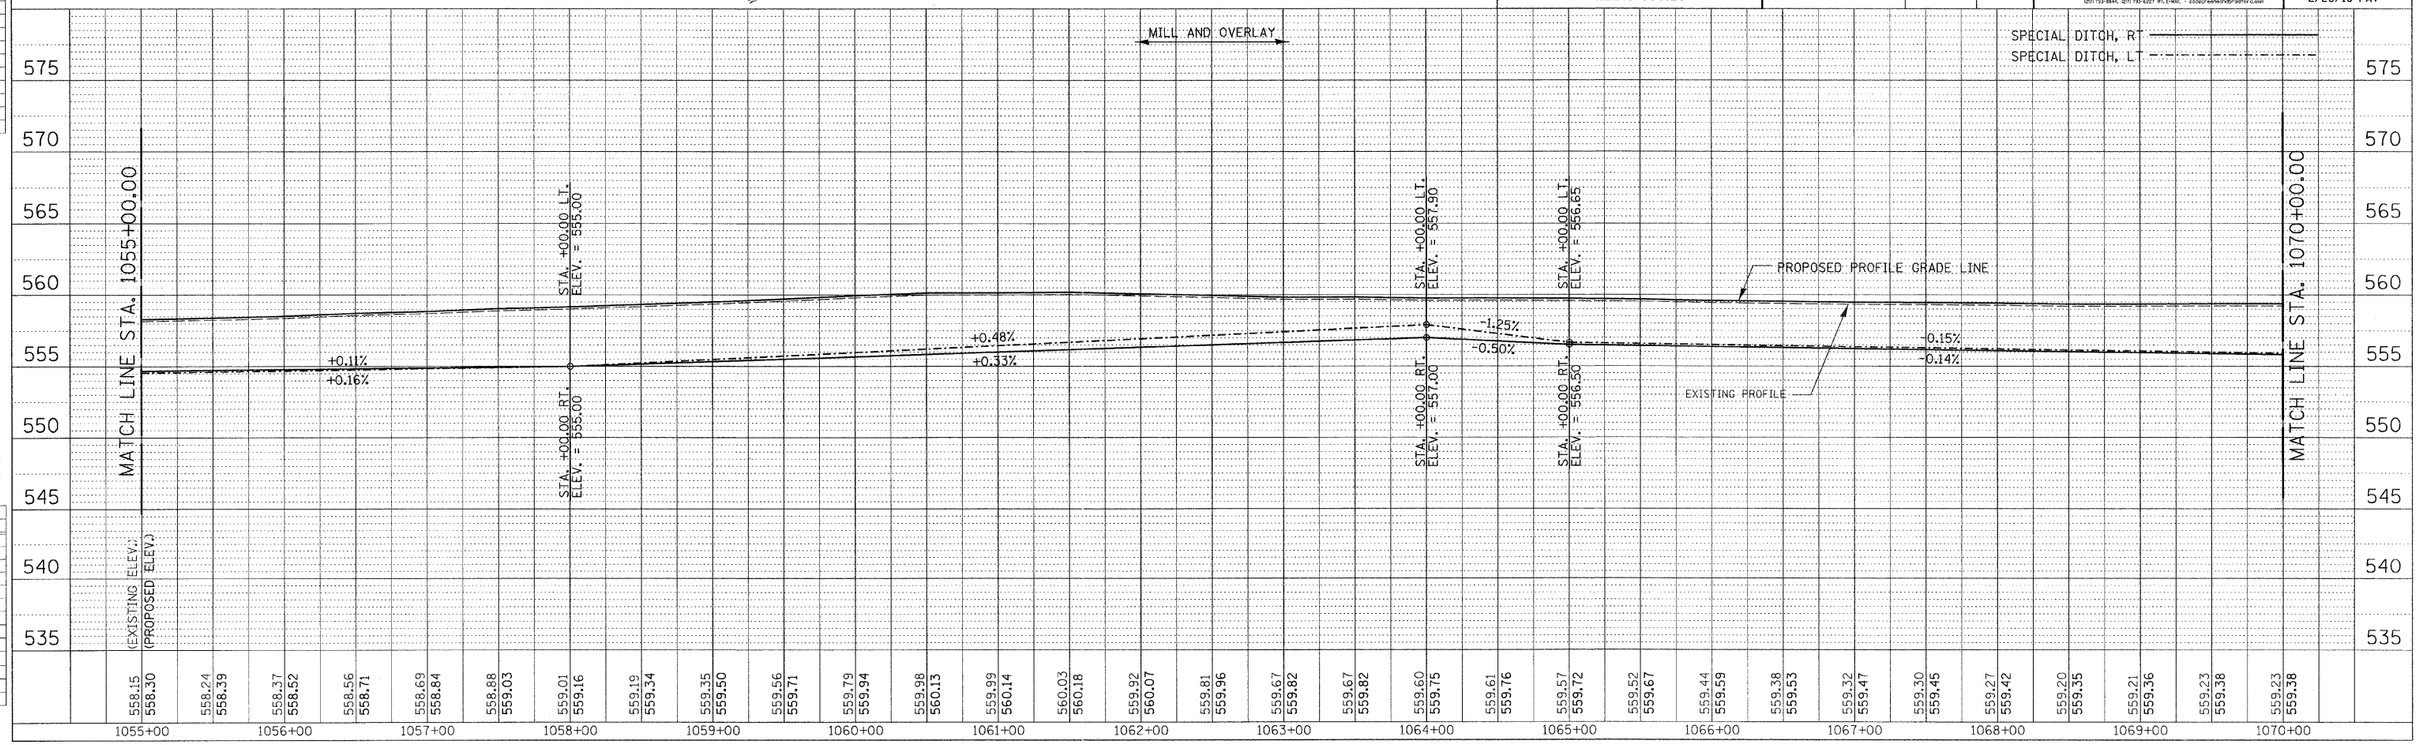

IDOTPP-50 - 1:50 8/07/00

F.A.P. ROUTE 95 (IL RTE. 33) JASPER COUNTY