F.A.P RTE.	SECTION	COUNTY	TOTAL SHEETS	SHEET NO.
95	*	JASPER	546	66
STA. 1160+00.00	TO STA. 1172+50.00			
FED. ROAD DIST. NO. _	ILLINOIS	FED. AID PROJECT		

*(5,6)Y,RS-2,6BR-7
CONTRACT NO. 94437

0 50 100
SCALE IN FEET

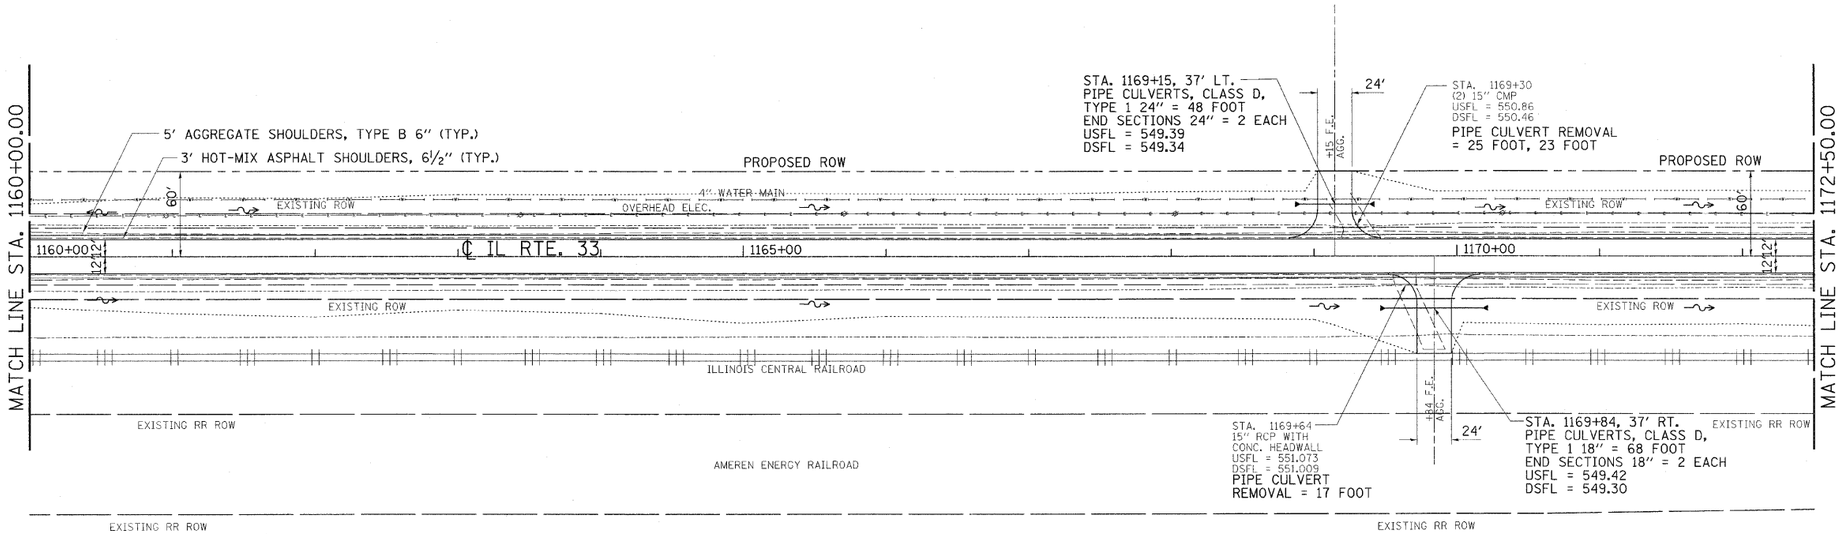

LEGEND

- PATCHING
- TRENCH BACKFILL
- CONSTRUCTION LIMITS
- TREE TO BE REMOVED
- HORIZONTAL CONTROL STATION

REVISION	DATE	BY
IDOT REVIEW	7/31/09	MDS

GREENE & BRADFORD, INC.
OF SPRINGFIELD
CONSULTING ENGINEERS
3600 CONSTITUTION DRIVE
SPRINGFIELD, ILLINOIS 62707
PROFESSIONAL DESIGN FIRM NO. 184-00279
PROFESSIONAL & STRUCTURAL ENGINEERING CORPORATION
(217) 793-3644, (217) 793-3227 FL-E-MAIL - cadd@greenebradford.com

COMPUTER FILE NO.
PLAN15-1.DGN
PROJECT: 01256
2/26/10-FAV

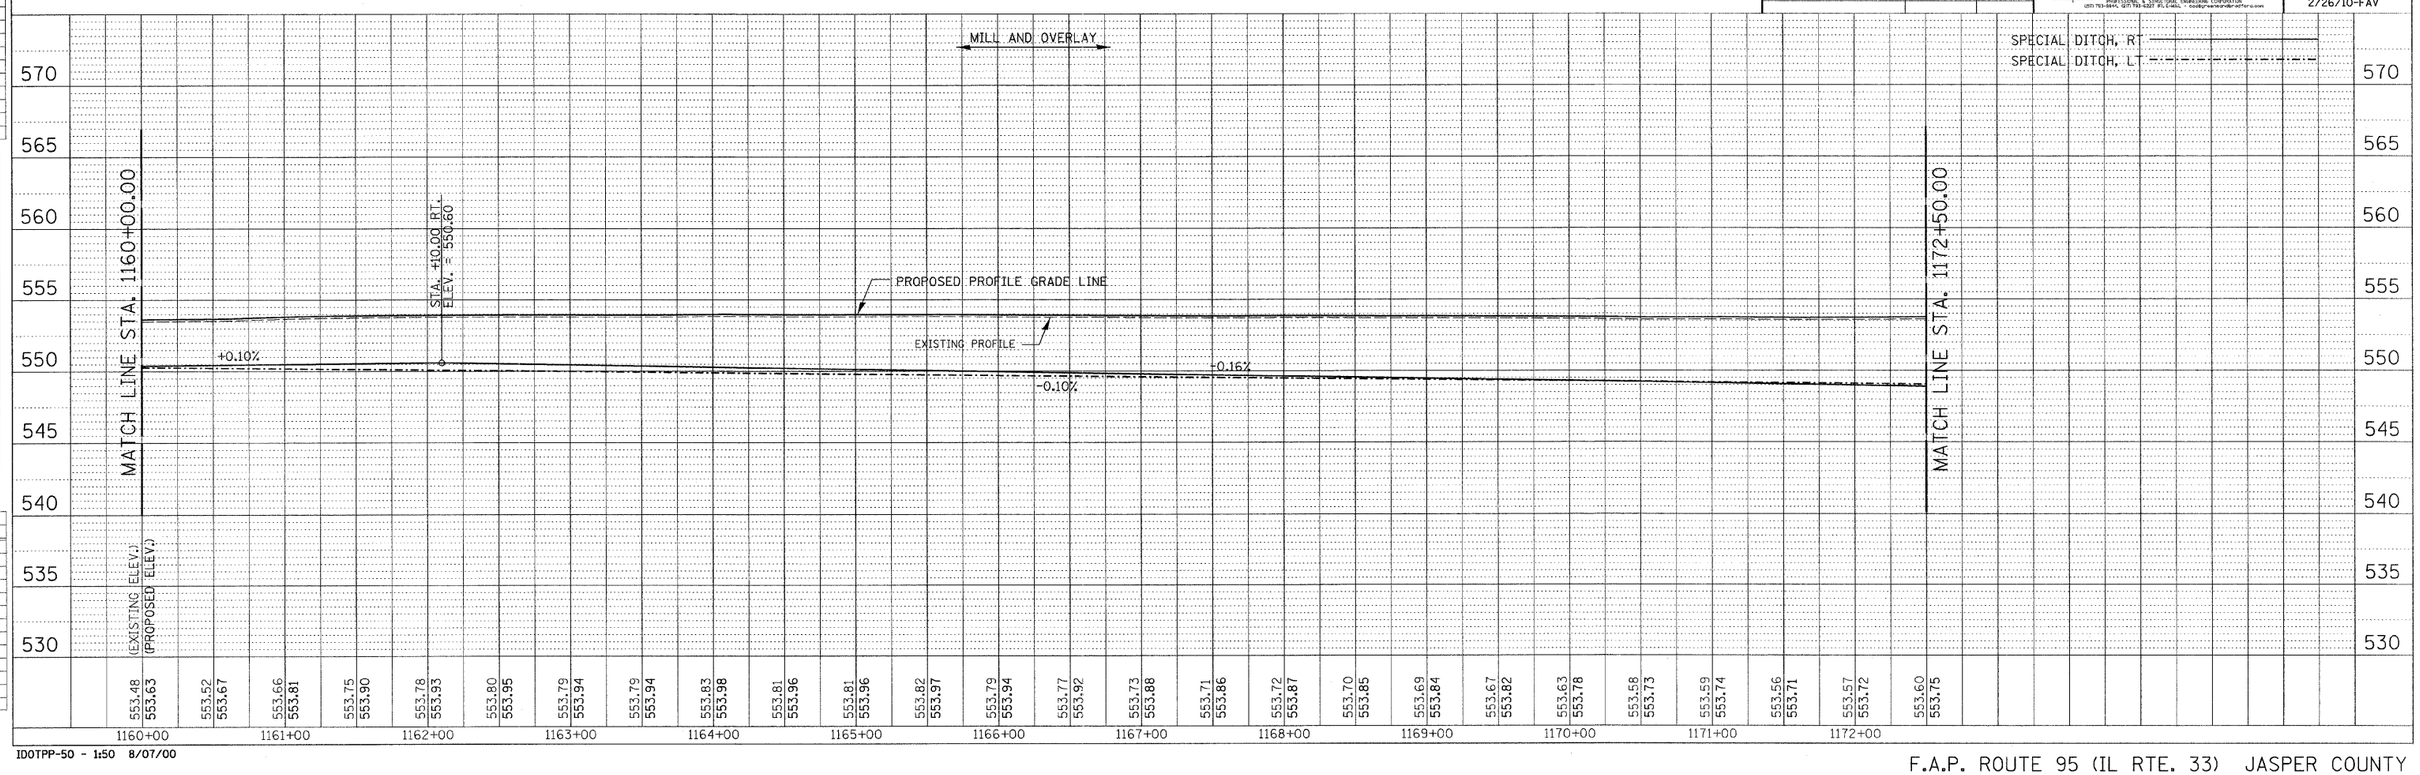

IDOTPP-50 - 1:50 8/07/00

F.A.P. ROUTE 95 (IL RTE. 33) JASPER COUNTY

DESIGN
INT. DATE REASON

PLAN
SURVEYED
PLOTTED
ALIGNMENT CHECKED
RT. OF WAY CHECKED
CADD FILE NAME
NOTE BOOK NO.
BY DATE

PLOTS & CHECKS
INT. DATE NO. REASON

PROFILE
SURVEYED
PLOTTED
GRADES CHECKED
B.M. NOTED
STRUCTURE NOTATNS CHKD
NOTE BOOK NO.
BY DATE

CHECKS
INT. DATE REASON