F.A.P RTE.	SECTION	COUNTY	TOTAL SHEETS	SHEET NO.
95	*	JASPER	546	67
STA. 1172+50.00		TO STA. 1185+00.00		
FED. ROAD DIST. NO.	ILLINOIS	FED. AID PROJECT		

*(5,6)Y,RS-2,6BR-7
CONTRACT NO. 94437

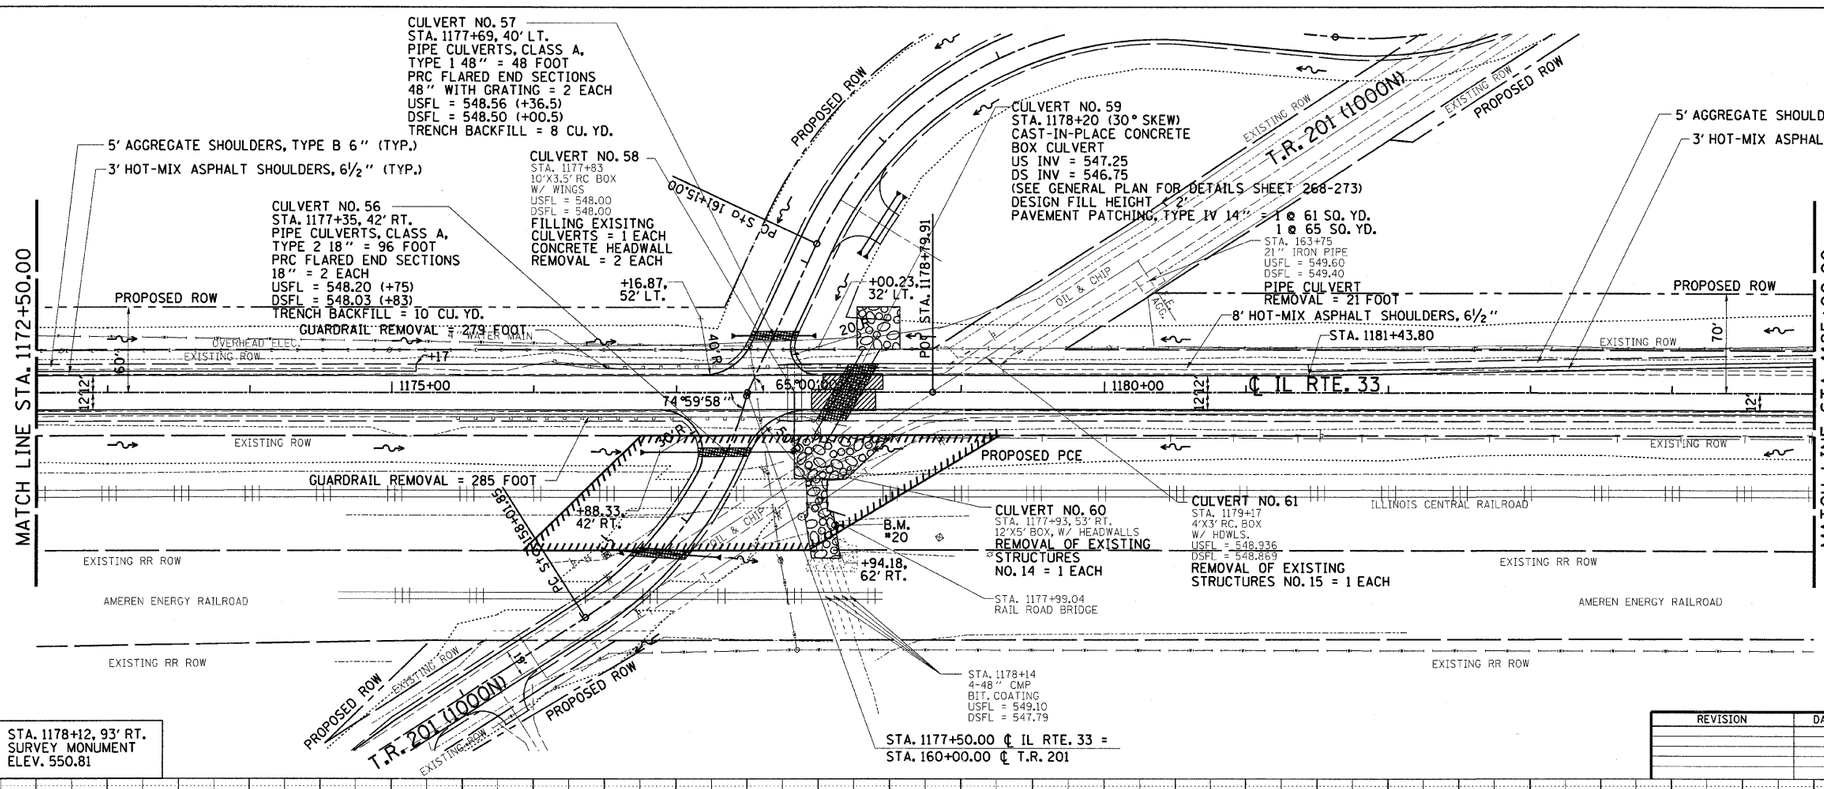

B.M. #20 : STA. 1178+12, 93' RT.
SURVEY MONUMENT
ELEV. 550.81

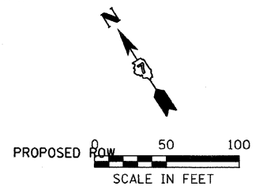

LEGEND

- PATCHING
- TRENCH BACKFILL
- CONSTRUCTION LIMITS
- TREE TO BE REMOVED
- HORIZONTAL CONTROL STATION

REVISION	DATE	BY

GREENE & BRADFORD, INC. OF SPRINGFIELD
CONSULTING ENGINEERS
750 CONSTITUTION DRIVE
SPRINGFIELD, ILLINOIS 62707
PROFESSIONAL DESIGN FIRM NO. 184-000879
PROFESSIONAL & STRUCTURAL ENGINEERING CORPORATION
(217) 793-8844, (217) 793-8227 (FAX) E-MAIL: - info@greenebradford.com

COMPUTER FILE NO.
PLAN15-2.DGN
PROJECT: 01256
2/26/10-FAV

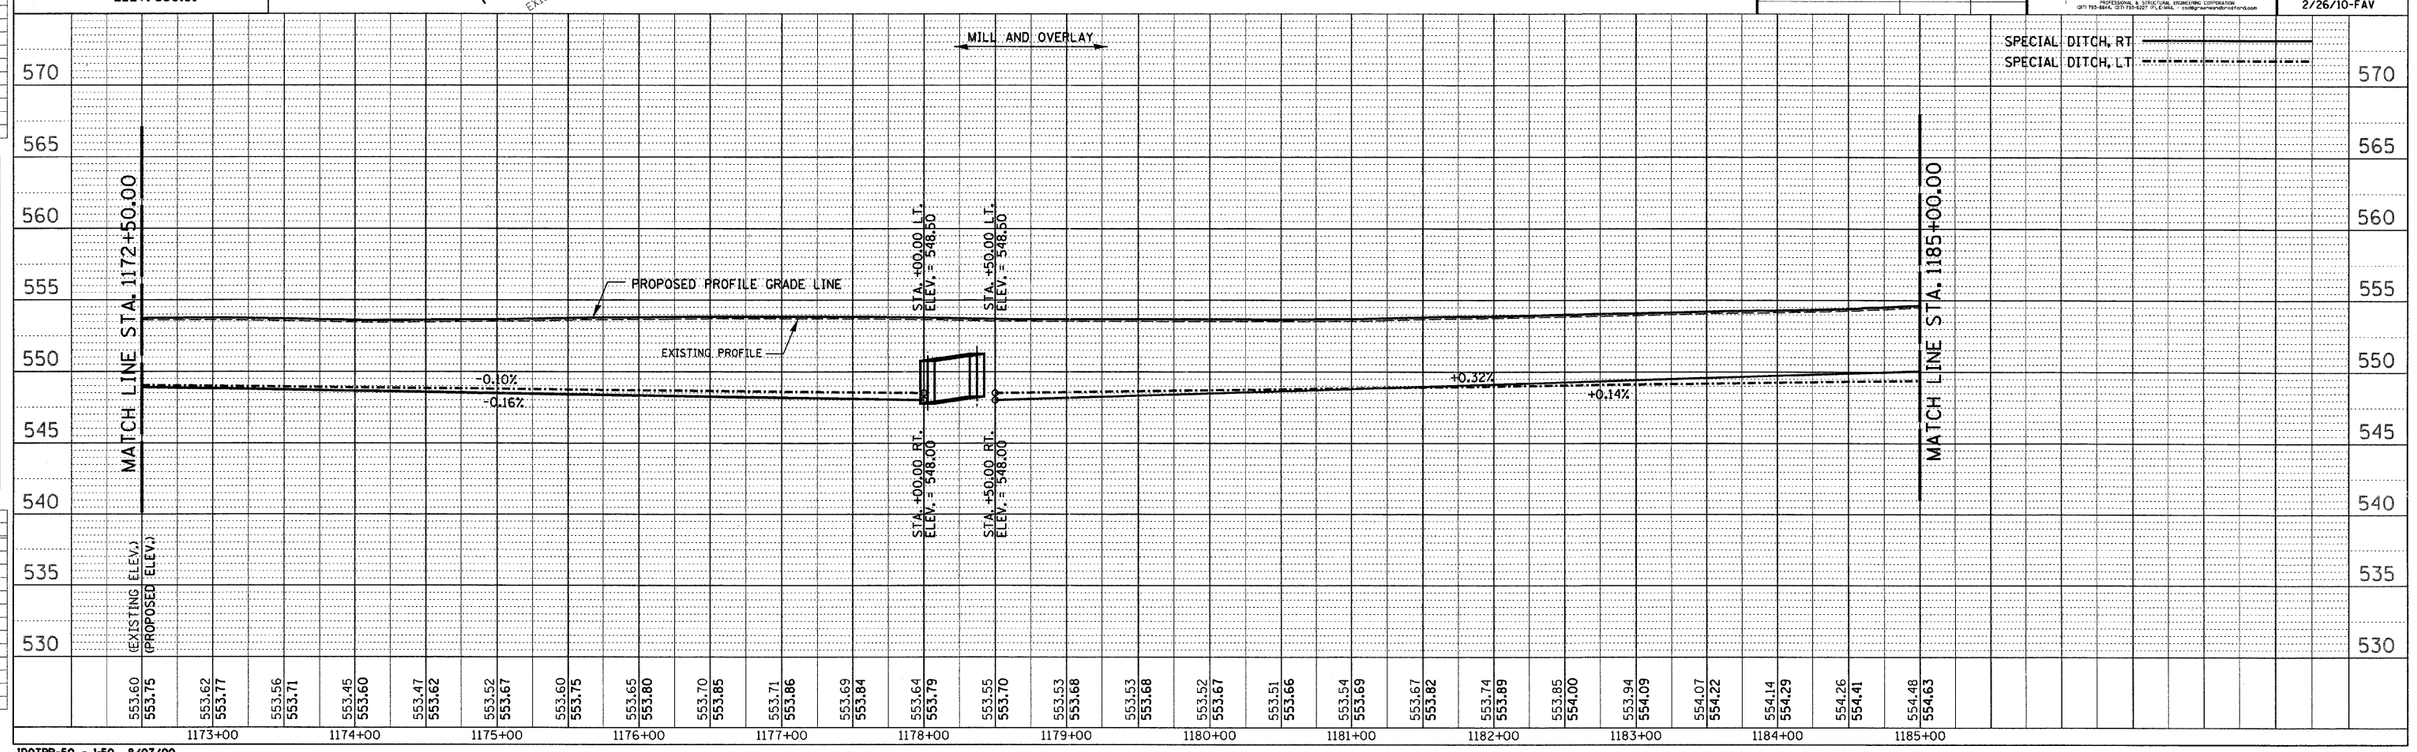

IDOTPP-50 - 1x50 8/07/00

F.A.P. ROUTE 95 (IL RTE. 33) JASPER COUNTY