F.A.P RTE.	SECTION	COUNTY	TOTAL SHEETS	SHEET NO.
95	*	JASPER	546	68
STA. 1185+00.00	TO STA. 1197+50.00			
FED. ROAD DIST. NO. _	ILLINOIS	FED. AID PROJECT		

*(5,6)Y,RS-2,6BR-7
CONTRACT NO. 94437

0 50 100
SCALE IN FEET

LEGEND

- PATCHING
- TRENCH BACKFILL
- CONSTRUCTION LIMITS
- TREE TO BE REMOVED
- HORIZONTAL CONTROL STATION

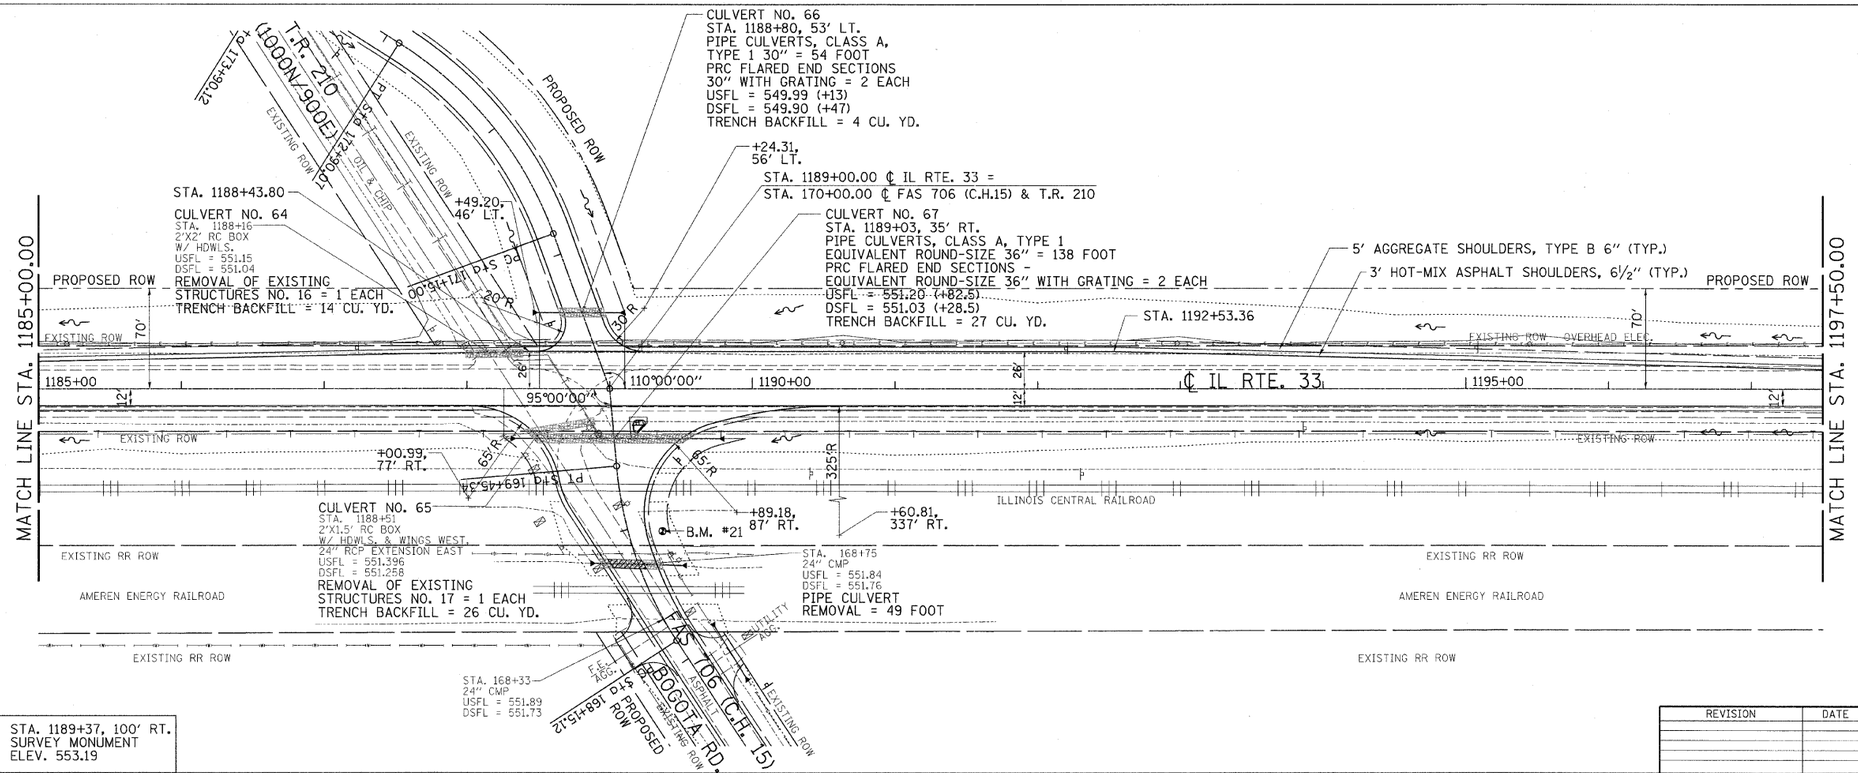

B.M. #21 : STA. 1189+37, 100' RT.
SURVEY MONUMENT
ELEV. 553.19

REVISION	DATE	BY

GREENE & BRADFORD, INC.
OF SPRINGFIELD
CONSULTING ENGINEERS
3926 CONSTRUCTION DRIVE
SPRINGFIELD, ILLINOIS 62707
PROFESSIONAL DESIGN FIRM NO. 184-0079
PROFESSIONAL & STRUCTURAL ENGINEERING CORPORATION
(217) 793-8844, (217) 793-8277 (FAX) - code@greenebradford.com

COMPUTER FILE NO. PLAN15-3.DGN
PROJECT: 01256
2/26/10-FAV

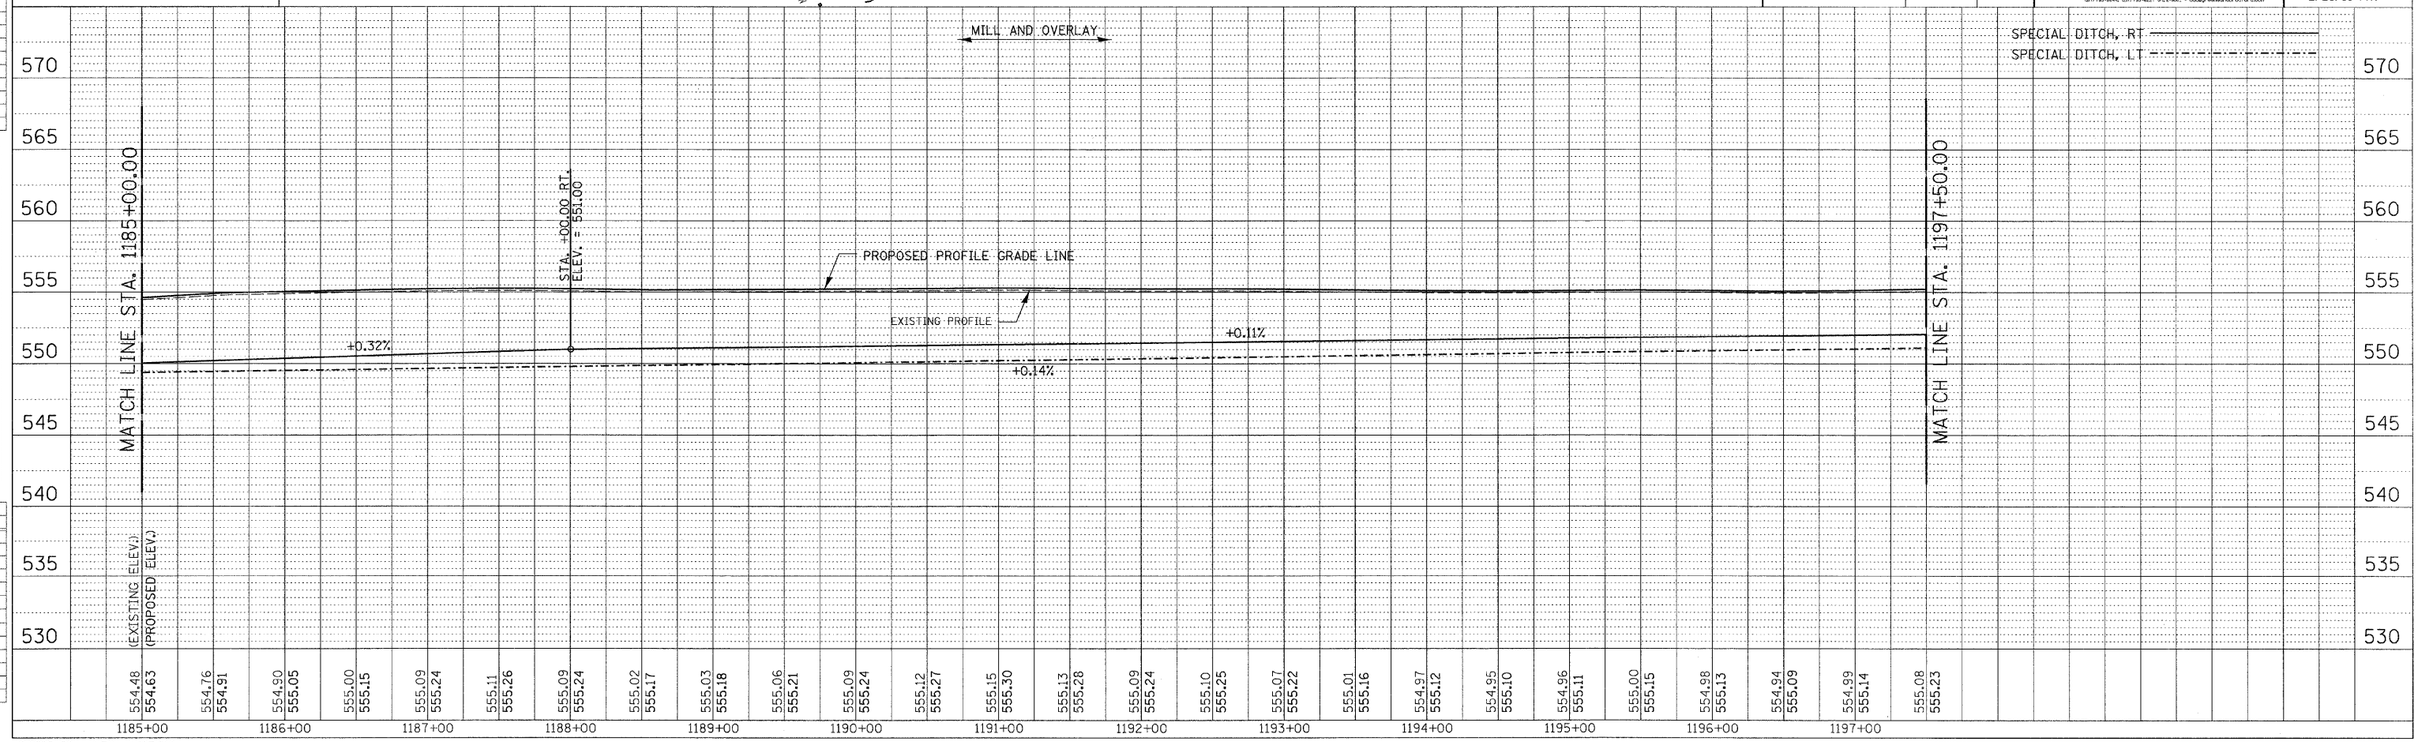

IDOTPP-50 - 1:50 8/07/00

F.A.P. ROUTE 95 (IL RTE. 33) JASPER COUNTY